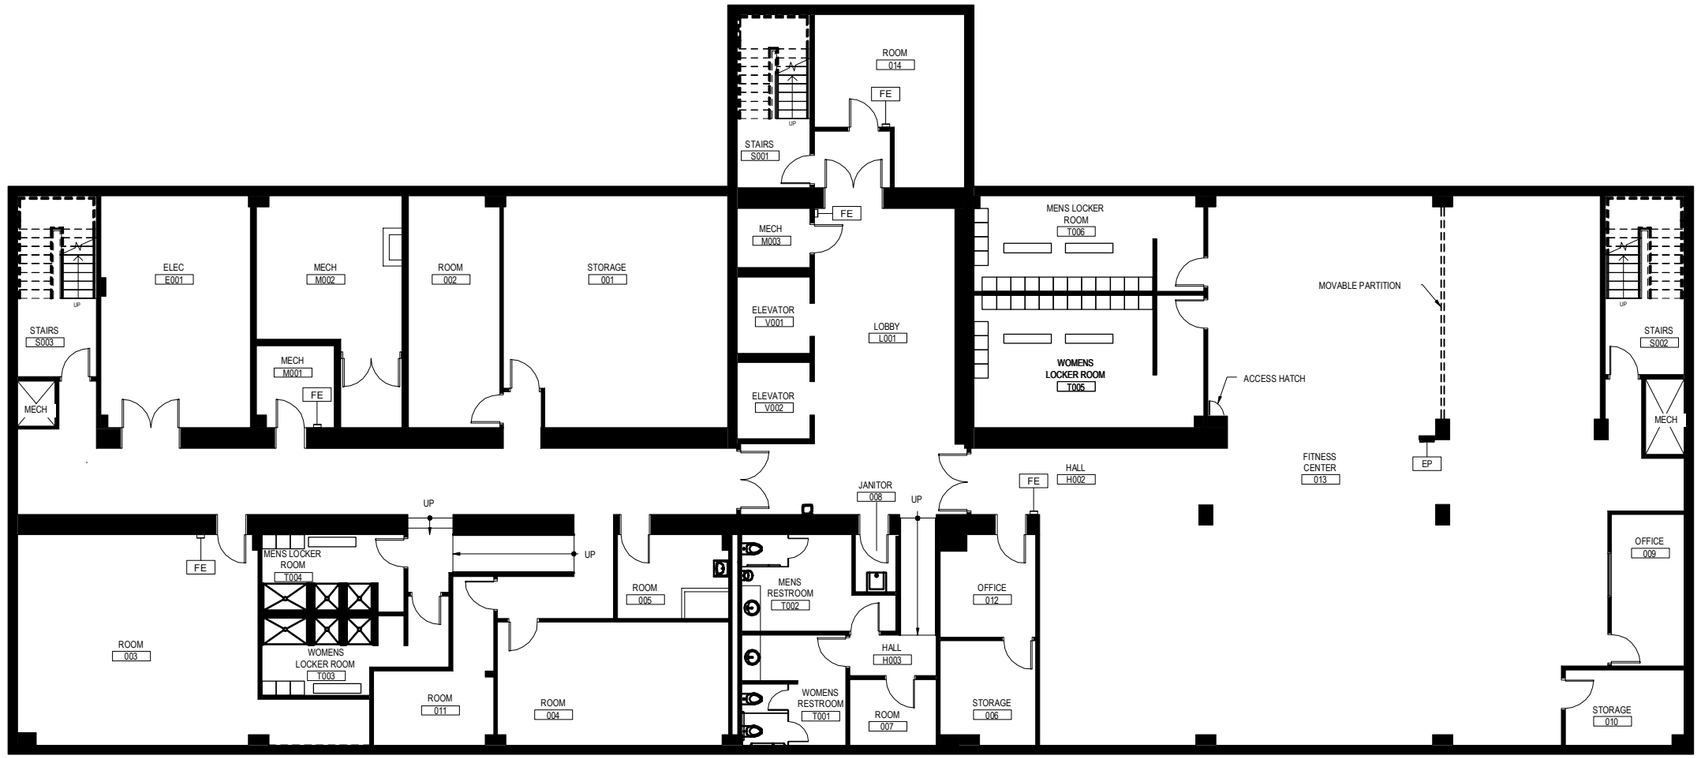

N

1
A-100

BASEMENT FLOOR PLAN

SCALE: 1/8"=1'-0"

Date	Revision	By

Tanana
Chiefs
Conference
122 First Ave, Suite 600
Fairbanks, AK 99701
Phone: 907-452-8251

www.tananachiefs.org

www.stantec.com

Project:
CHIEF PETER JOHN
TRIBAL BUILDING

Project No.

TANANA CHIEFS CONFERENCE
122 1ST AVENUE
FAIRBANKS, AK 99701

Project Mgr.	GAMBARDELLA	
Drawn	EJD	
Checked		
Date	12/15/16	

Sheet Contents:
BASEMENT
FLOOR
PLAN

Sheet No.:

FLOOR 0

STANTEC W.O. 2046054400

THIS DRAWING IS HALF-SIZE AT 11X17

FILE: U:\2046054400_ARCHIVED DELIVERABLES\2016-12-15_UPDATES\CPJTB\AUTOCAD\CPJTB_BASEMENT.DWG PLOTTED: Dec 15, 2016 - 4:04:03 PM (Dukes, Erik)

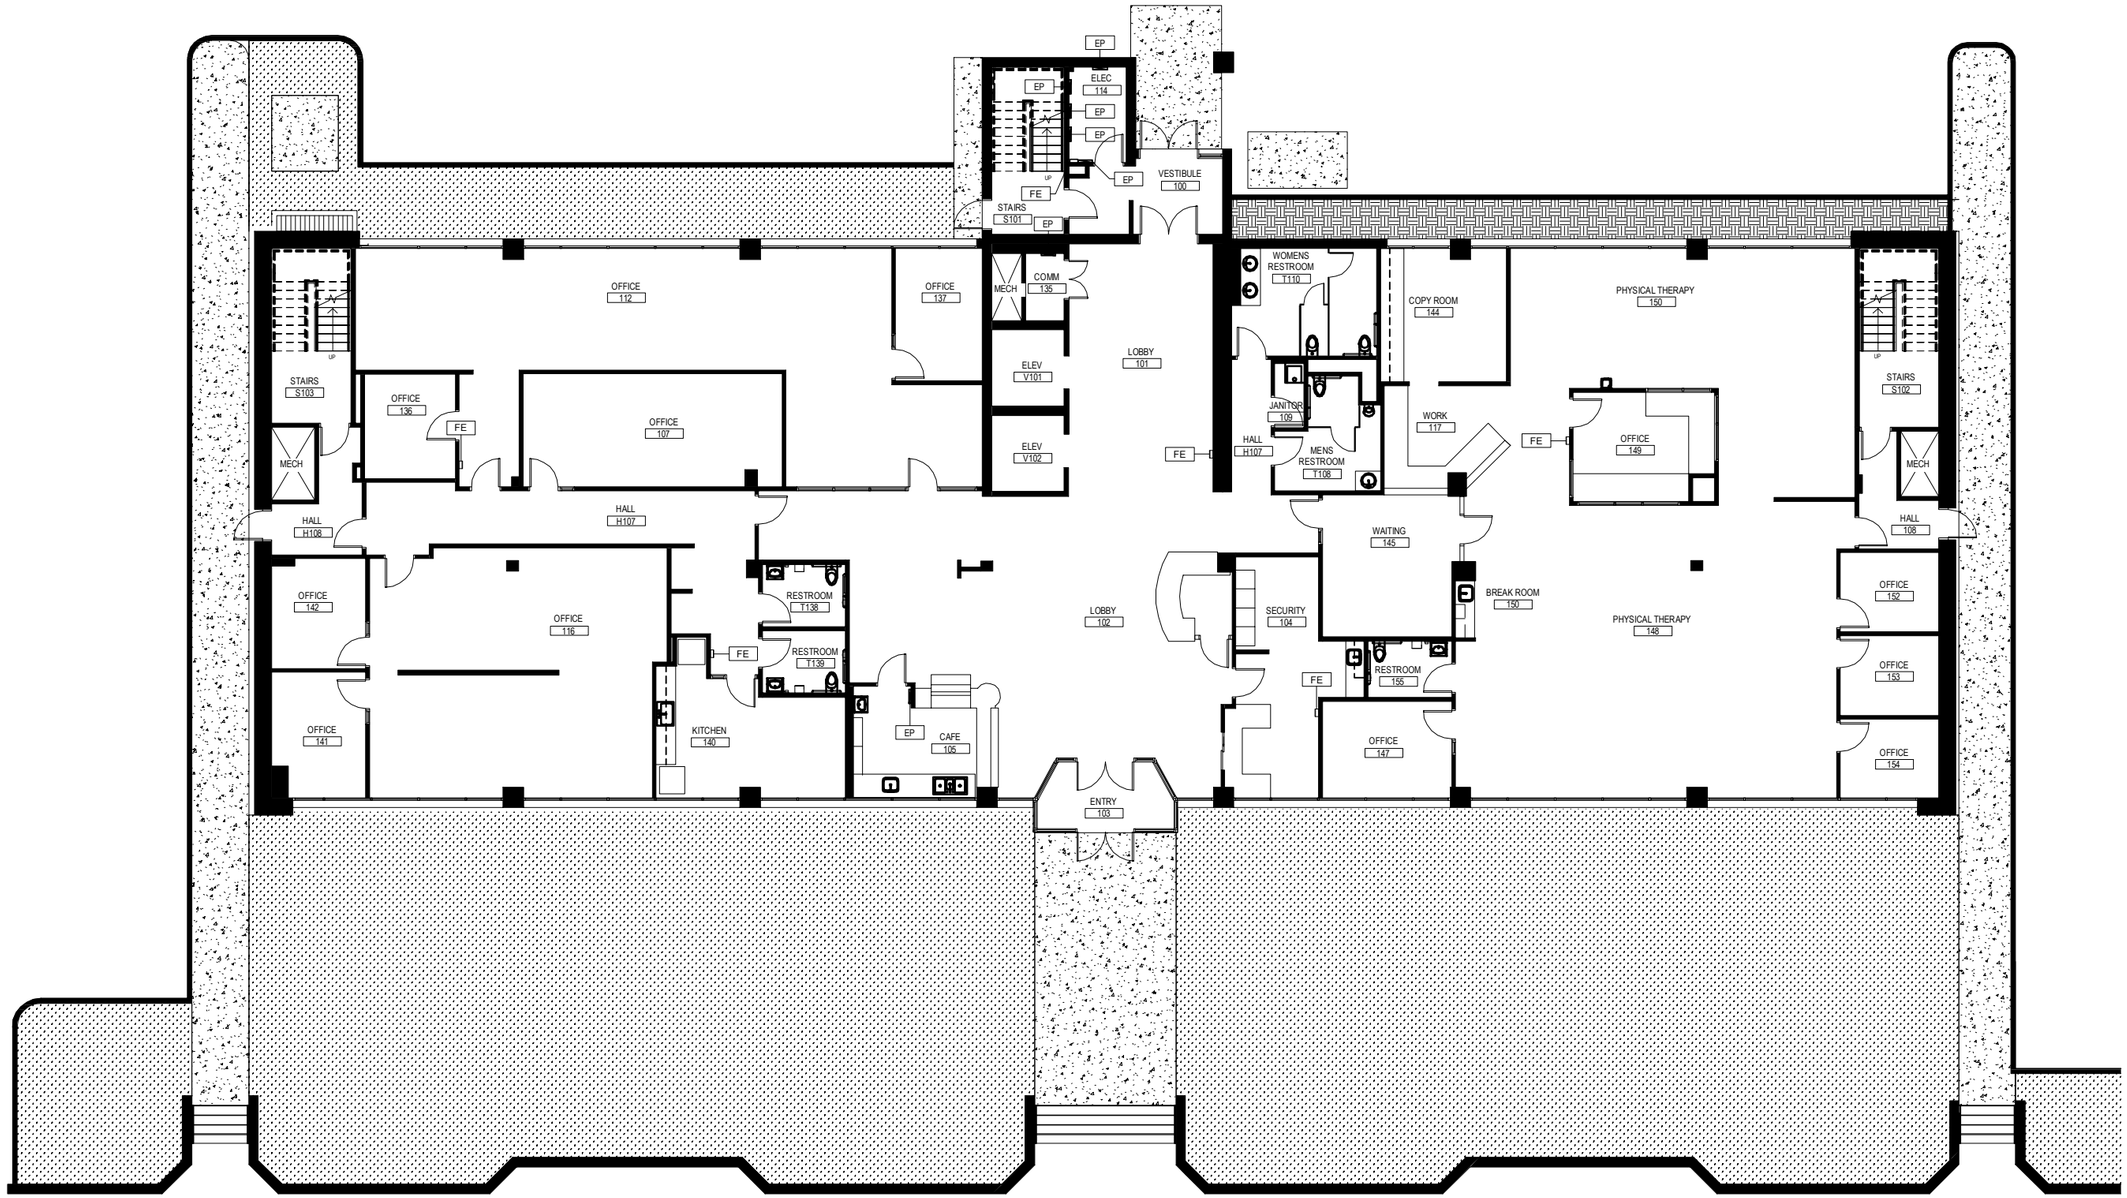

N

1
A-101
1ST FLOOR PLAN
SCALE: 1/8"=1'-0"

Date	Revision	By

Tanana Chiefs Conference
122 First Ave, Suite 600
Fairbanks, AK 99701
Phone: 907-452-8251

www.tananachiefs.org

www.stantec.com

Project:
CHIEF PETER JOHN TRIBAL BUILDING

Project No.
TANANA CHIEFS CONFERENCE
122 1ST AVENUE
FAIRBANKS, AK 99701

Project Mgr.	GAMBARDELLA	
Drawn	EJD	
Checked		
Date	12/15/16	

Sheet Contents:
1ST FLOOR PLAN

Sheet No.:
FLOOR 1

STANTEC W.O. 2046054400

THIS DRAWING IS HALF-SIZE AT 11X17

FILE: U:\2046054400_ARCHIVED DELIVERABLES\2016-12-15_UPDATES\CPJTB\AUTOCAD\CPJTB_FLOOR 1.DWG PLOTTED: Dec 15, 2016 - 4:04:13 PM (Dukes, Erik)

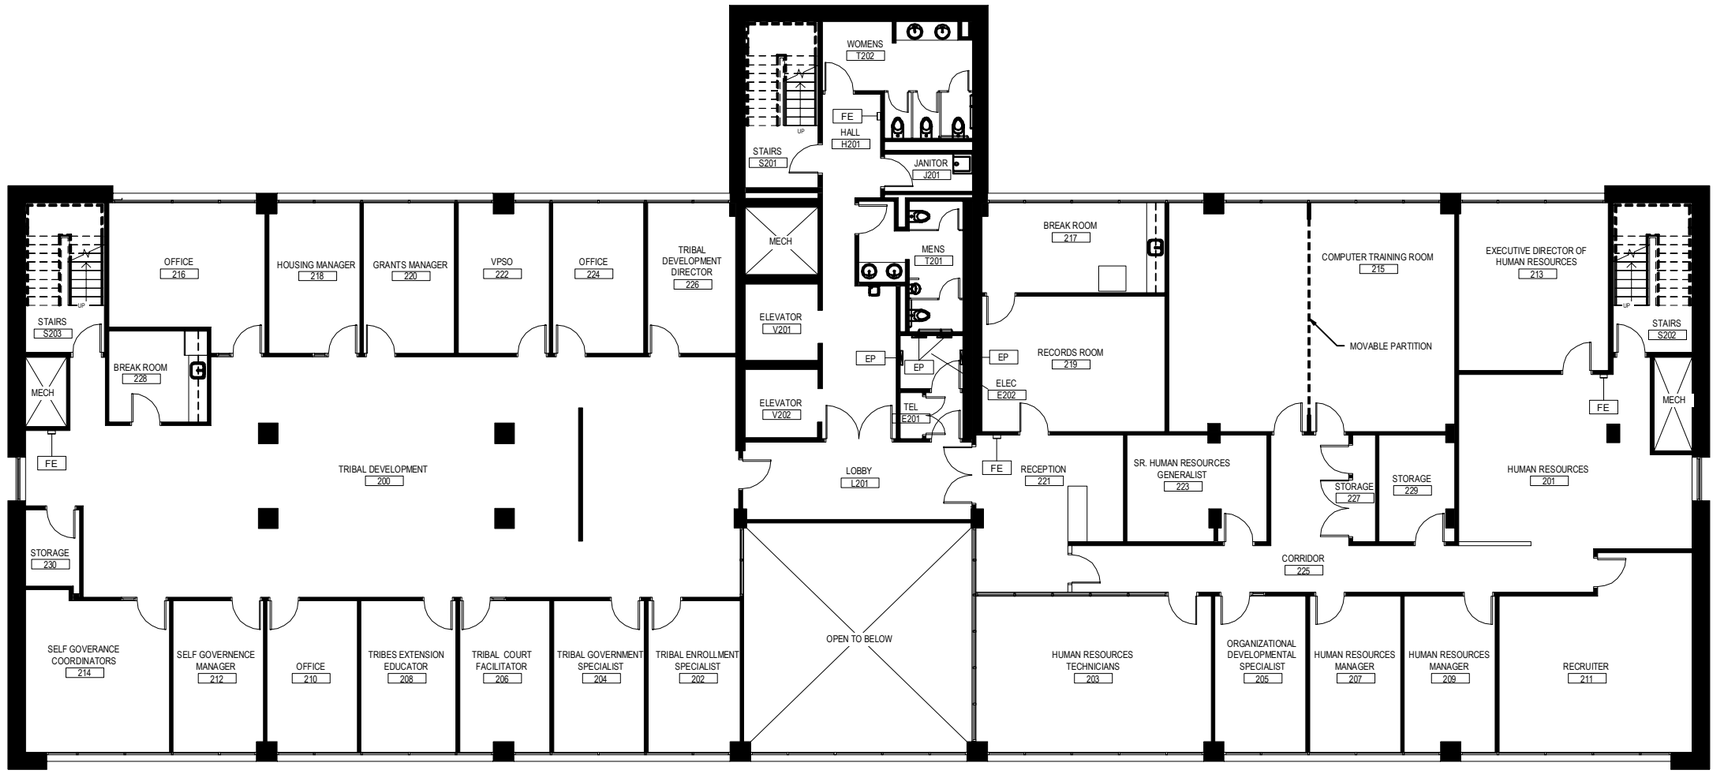

N

1
A-102

2ND FLOOR PLAN

SCALE: 1/16"=1'-0"

Date	Revision	By

Tanana Chiefs Conference
122 First Ave, Suite 600
Fairbanks, AK 99701
Phone: 907-452-8251

www.tananachiefs.org

www.stantec.com

Project:
CHIEF PETER JOHN TRIBAL BUILDING

Project No.

TANANA CHIEFS CONFERENCE
122 1ST AVENUE
FAIRBANKS, AK 99701

Project Mgr.	GAMBARDELLA	
Drawn	EJD	
Checked		
Date	12/15/16	

Sheet Contents:
2ND FLOOR PLAN

Sheet No.:
FLOOR 2

STANTEC W.O. 2046054400

THIS DRAWING IS HALF-SIZE AT 11X17

FILE: U:\204605440O_ARCHIVED DELIVERABLES\2016-12-15_UPDATES\CPJTB\AUTOCAD\CPJTB_FLOOR 2.DWG PLOTTED: Dec 15, 2016 - 4:04:23 PM (Dukes, Erik)

N

1
A-103

3RD FLOOR PLAN

SCALE: 1/16"=1'-0"

Date	Revision	By

Tanana Chiefs Conference
122 First Ave, Suite 600
Fairbanks, AK 99701
Phone: 907-452-8251

www.tananachiefs.org

www.stantec.com

Project:
CHIEF PETER JOHN TRIBAL BUILDING

Project No.

TANANA CHIEFS CONFERENCE
122 1ST AVENUE
FAIRBANKS, AK 99701

Project Mgr.	GAMBARDELLA	
Drawn	EJD	
Checked		
Date	12/15/16	

Sheet Contents:
3RD FLOOR PLAN

Sheet No.:
FLOOR 3

STANTEC W.O. 2046054400

THIS DRAWING IS HALF-SIZE AT 11X17

FILE: U:\2046054400_ARCHIVED DELIVERABLES\2016-12-15_UPDATES\CPJTB\AUTOCAD\CPJTB_FLOOR 3.DWG PLOTTED: Dec 15, 2016 - 4:04:33 PM (Dukes, Erik)

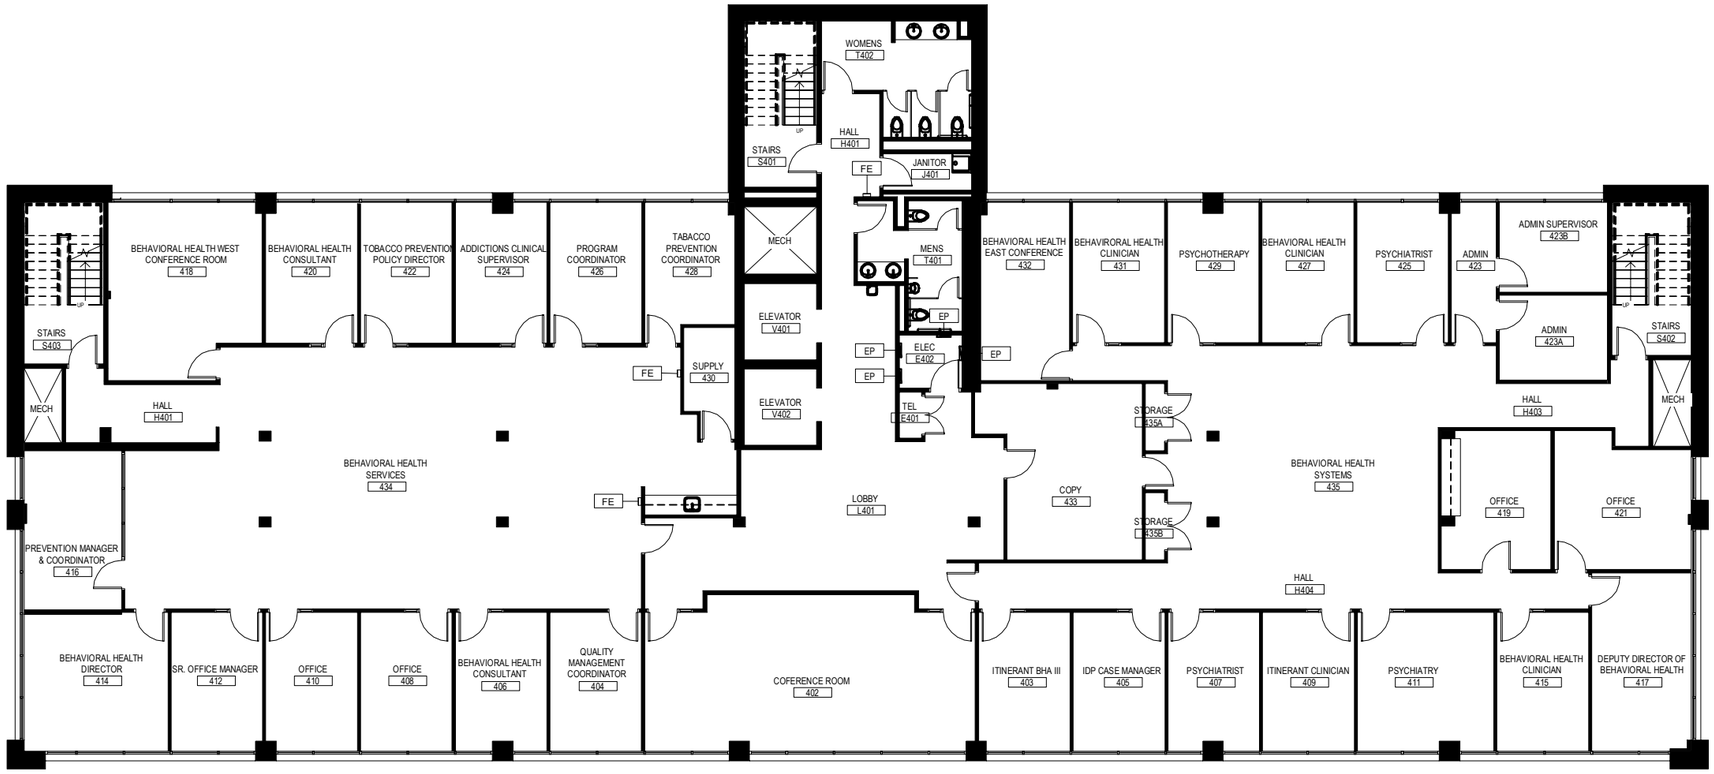

N

1
A-104

4TH FLOOR PLAN

SCALE: 1/8"=1'-0"

Date	Revision	By

Tanana Chiefs Conference
122 First Ave, Suite 600
Fairbanks, AK 99701
Phone: 907-452-8251

www.tananachiefs.org

www.stantec.com

Project:
CHIEF PETER JOHN TRIBAL BUILDING

Project No.

TANANA CHIEFS CONFERENCE
122 1ST AVENUE
FAIRBANKS, AK 99701

Project Mgr.	GAMBARDELLA	
Drawn	EJD	
Checked		
Date	12/15/16	

Sheet Contents:
4TH FLOOR PLAN

Sheet No.:
FLOOR 4

STANTEC W.O. 2046054400

THIS DRAWING IS HALF-SIZE AT 11X17

FILE: U:\2046054400_ARCHIVED DELIVERABLES\2016-12-15_UPDATES\CPJTB\AUTOCAD\CPJTB_FLOOR 4.DWG PLOTTED: Dec 15, 2016 - 4:04:44 PM (Dukes, Erik)

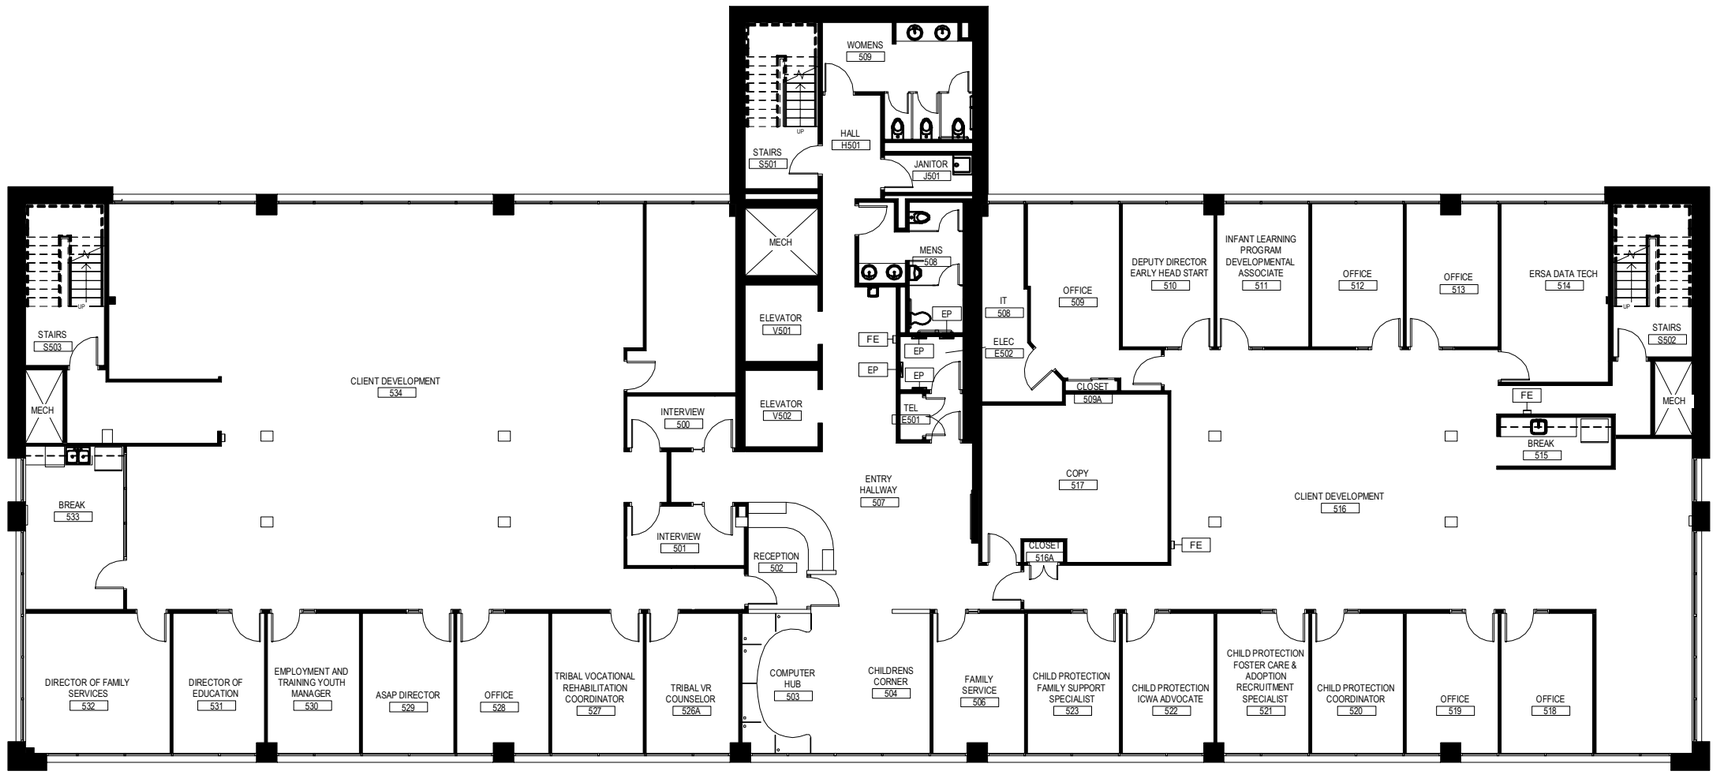

N

1 A-105 5TH FLOOR PLAN

SCALE: 1/8"=1'-0"

Date	Revision	By

Tanana Chiefs Conference
122 First Ave, Suite 600
Fairbanks, AK 99701
Phone: 907-452-8251

www.tananachiefs.org

www.stantec.com

Project:
CHIEF PETER JOHN TRIBAL BUILDING

Project No.

TANANA CHIEFS CONFERENCE
122 1ST AVENUE
FAIRBANKS, AK 99701

Project Mgr.	GAMBARDELLA	
Drawn	EJD	
Checked		
Date	12/15/16	

Sheet Contents:
5TH FLOOR PLAN

Sheet No.:
FLOOR 5

STANTEC W.O. 2046054400

THIS DRAWING IS HALF-SIZE AT 11X17

FILE: U:\204605440O_ARCHIVED DELIVERABLES\2016-12-15_UPDATES\CPJTB\AUTOCAD\CPJTB_FLOOR 5.DWG PLOTTED: Dec 15, 2016 - 4:04:54 PM (Dukes, Erik)

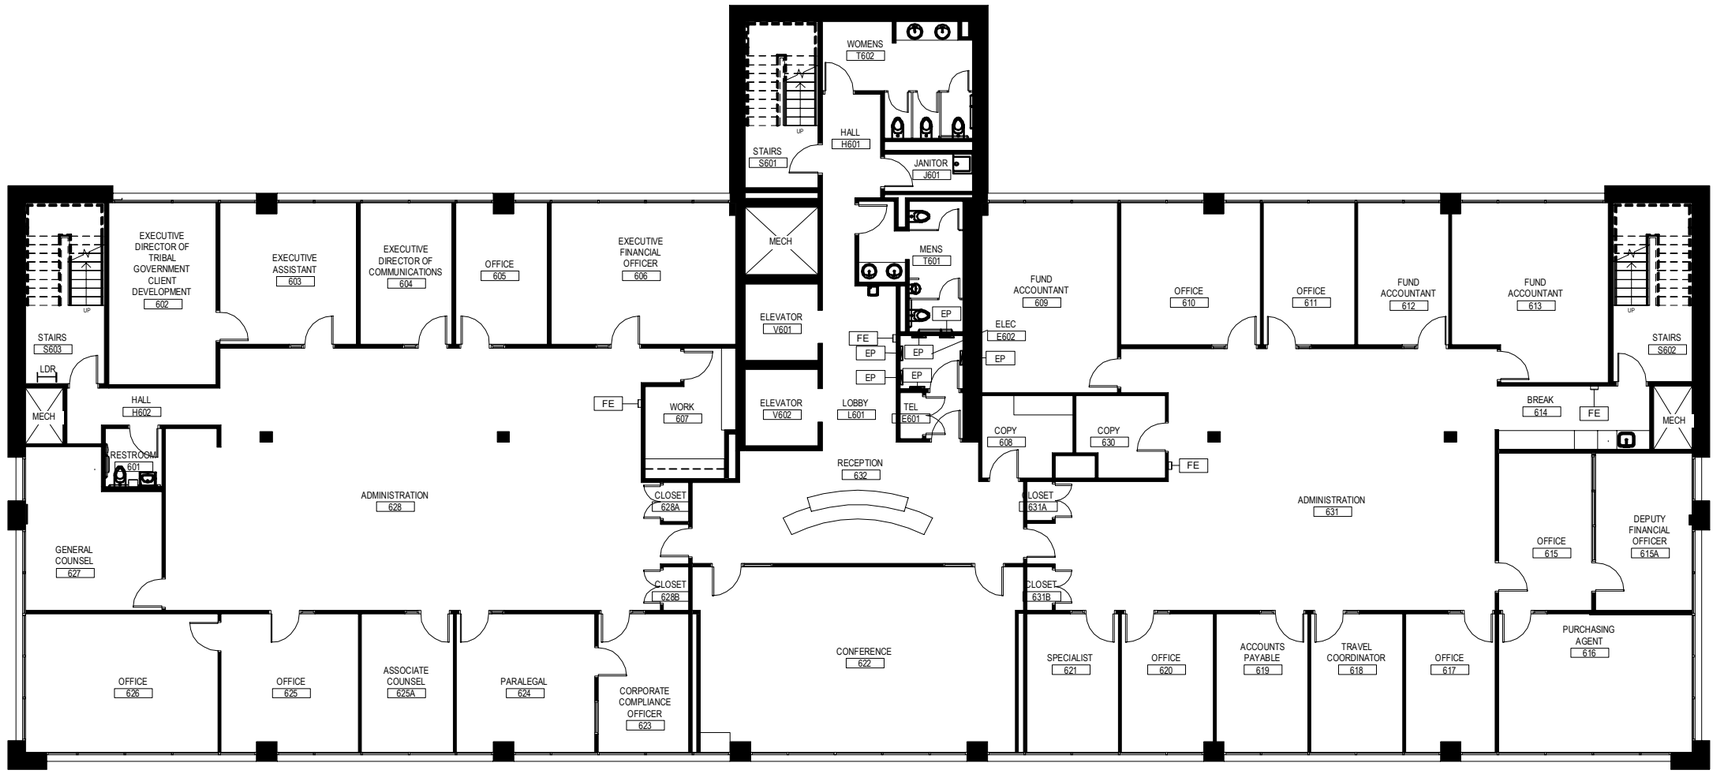

N

1
A-106

6TH FLOOR PLAN

SCALE: 1/16"=1'-0"

Date	Revision	By

Tanana Chiefs Conference
122 First Ave, Suite 600
Fairbanks, AK 99701
Phone: 907-452-8251

www.tananachiefs.org

www.stantec.com

Project:
CHIEF PETER JOHN TRIBAL BUILDING

Project No.

TANANA CHIEFS CONFERENCE
122 1ST AVENUE
FAIRBANKS, AK 99701

Project Mgr.	GAMBARDELLA	
Drawn	EJD	
Checked		
Date	12/15/16	

Sheet Contents:
6TH FLOOR PLAN

Sheet No.:
FLOOR 6

STANTEC W.O. 2046054400

THIS DRAWING IS HALF-SIZE AT 11X17

FILE: U:\2046054400_ARCHIVED DELIVERABLES\2016-12-15_UPDATES\CPJTB\AUTOCAD\CPJTB_FLOOR 6.DWG PLOTTED: Dec 15, 2016 - 4:05:04 PM (Dukes, Erik)

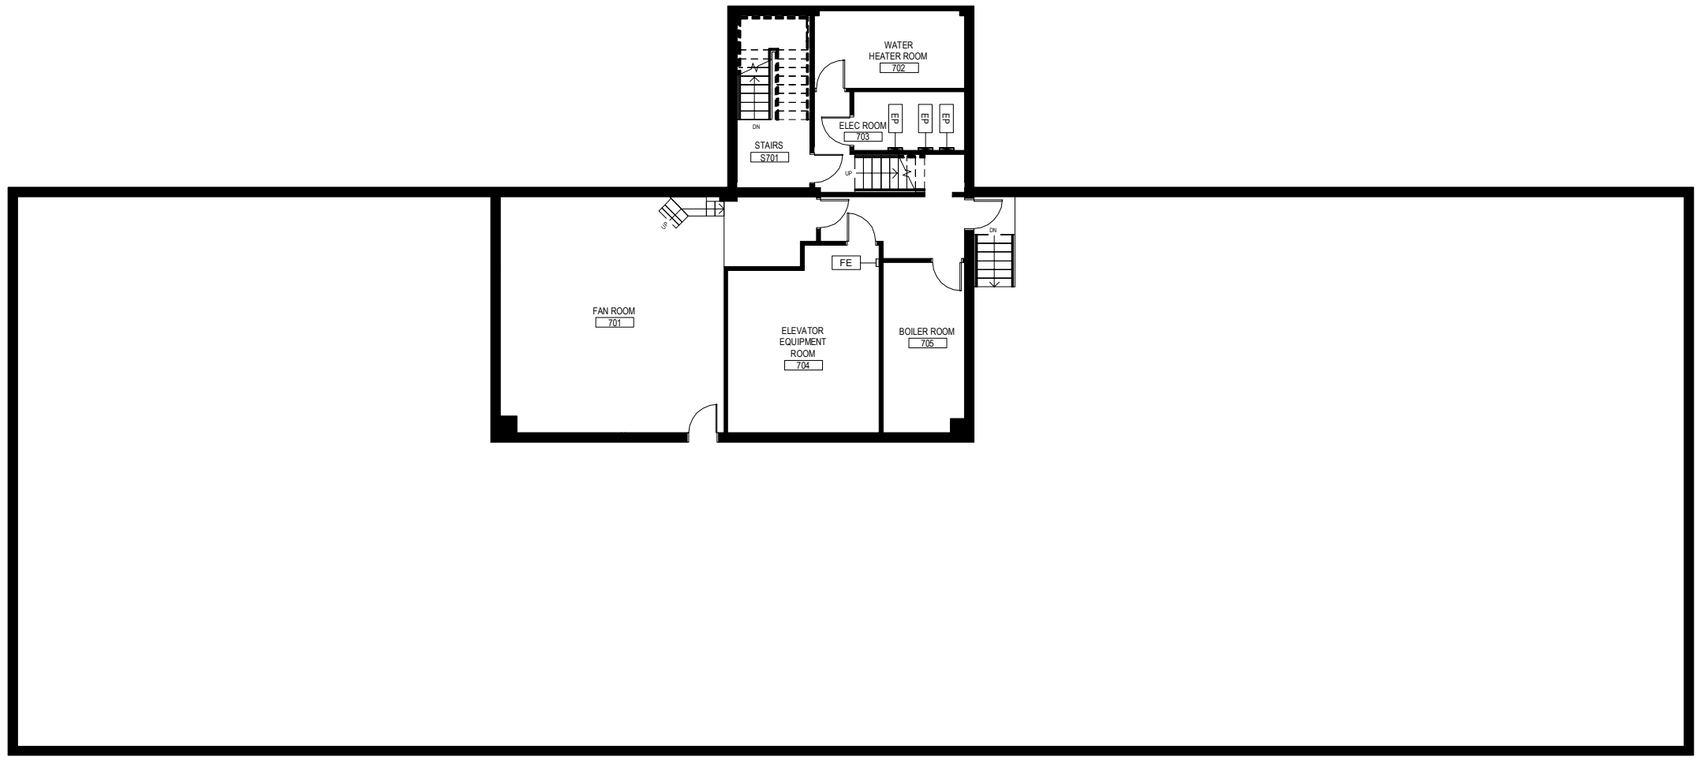

N

1
A-107

MECHANICAL PENTHOUSE PLAN

SCALE: 1/16"=1'-0"

Date	Revision	By

Tanana
Chiefs
Conference
122 First Ave, Suite 600
Fairbanks, AK 99701
Phone: 907-452-8251

www.tananachiefs.org

www.stantec.com

Project:
CHIEF PETER JOHN
TRIBAL BUILDING

Project No.

TANANA CHIEFS CONFERENCE
122 1ST AVENUE
FAIRBANKS, AK 99701

Project Mgr.	GAMBARDELLA	
Drawn	EJD	
Checked		
Date	12/15/16	

Sheet Contents:
MECHANICAL
PENTHOUSE
PLAN

Sheet No.:

PENT.

STANTEC W.O. 2046054400

THIS DRAWING IS HALF-SIZE AT 11X17

FILE: U:\2046054400_ARCHIVED DELIVERABLES\2016-12-15_UPDATES\CPJTB\AUTOCAD\CPJTB_PENTHOUSE.DWG PLOTTED: Dec 15, 2016 - 4:05:14 PM (Dukes, Erik)

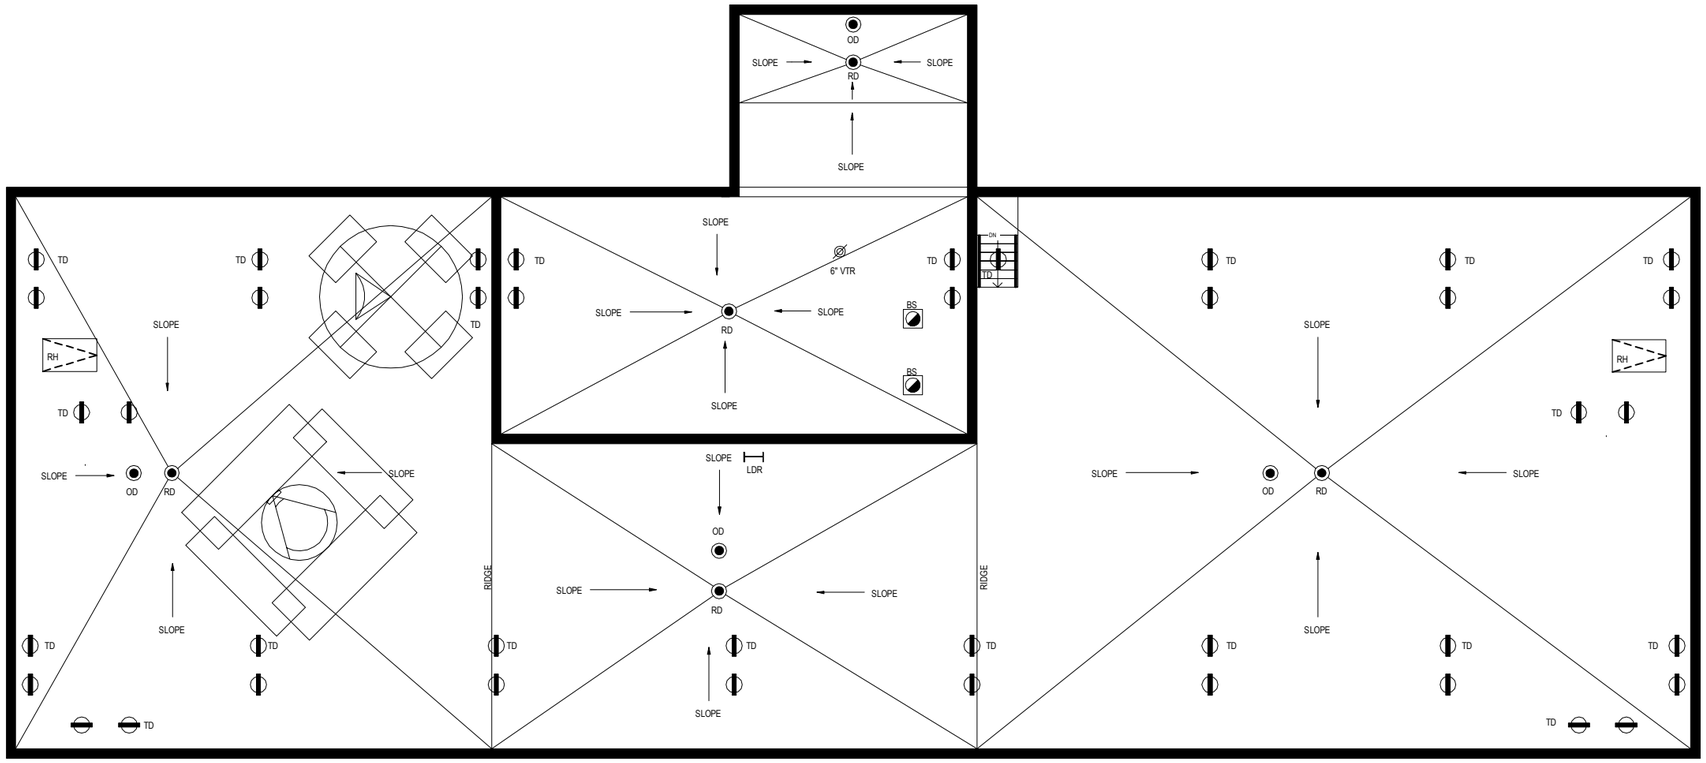

N

1 A-108 ROOF PLAN

SCALE: 1/16"=1'-0"

FILE: U:\2046054400_ARCHIVED DELIVERABLES\2016-12-15_UPDATES\CPJTB\AUTOCAD\CPJTB_ROOF.DWG PLOTTED: Dec 15, 2016 - 4:05:24 PM (Dukes, Erik)

Date	Revision	By

Tanana Chiefs Conference
122 First Ave, Suite 600
Fairbanks, AK 99701
Phone: 907-452-8251

www.tananachiefs.org

www.stantec.com

Project:
CHIEF PETER JOHN TRIBAL BUILDING

Project No.

TANANA CHIEFS CONFERENCE
122 1ST AVENUE
FAIRBANKS, AK 99701

Project Mgr.	GAMBARDELLA	
Drawn	EJD	
Checked		
Date	12/15/16	

Sheet Contents:
ROOF PLAN

Sheet No.:
ROOF

STANTEC W.O. 2046054400

THIS DRAWING IS HALF-SIZE AT 11X17