

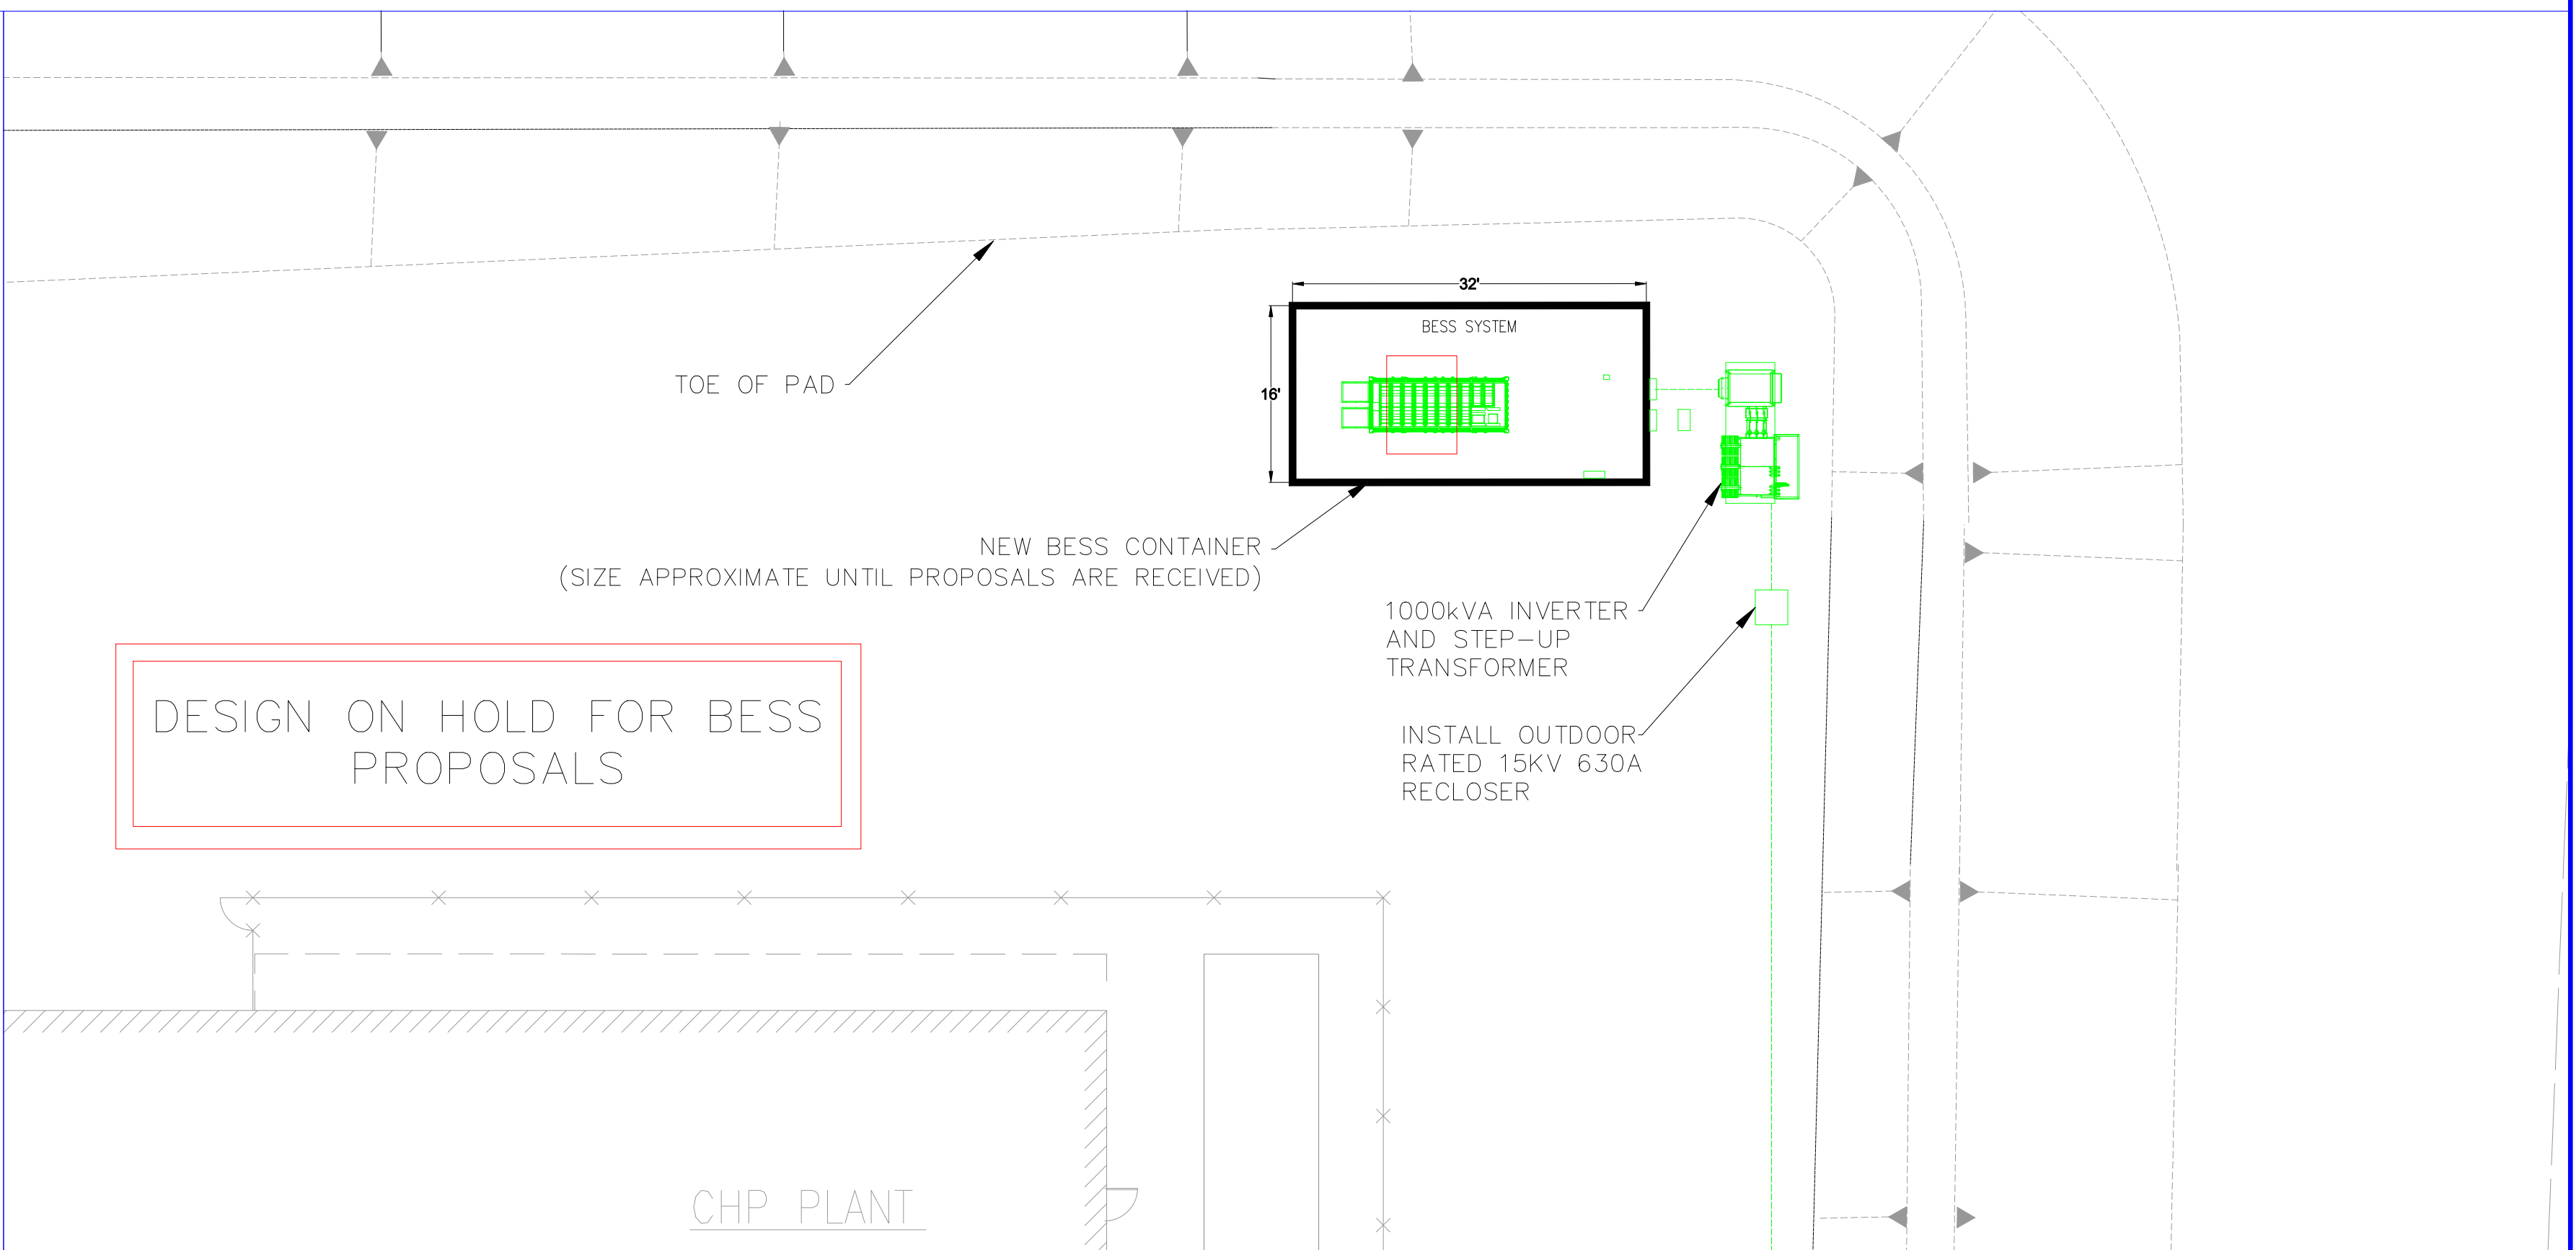


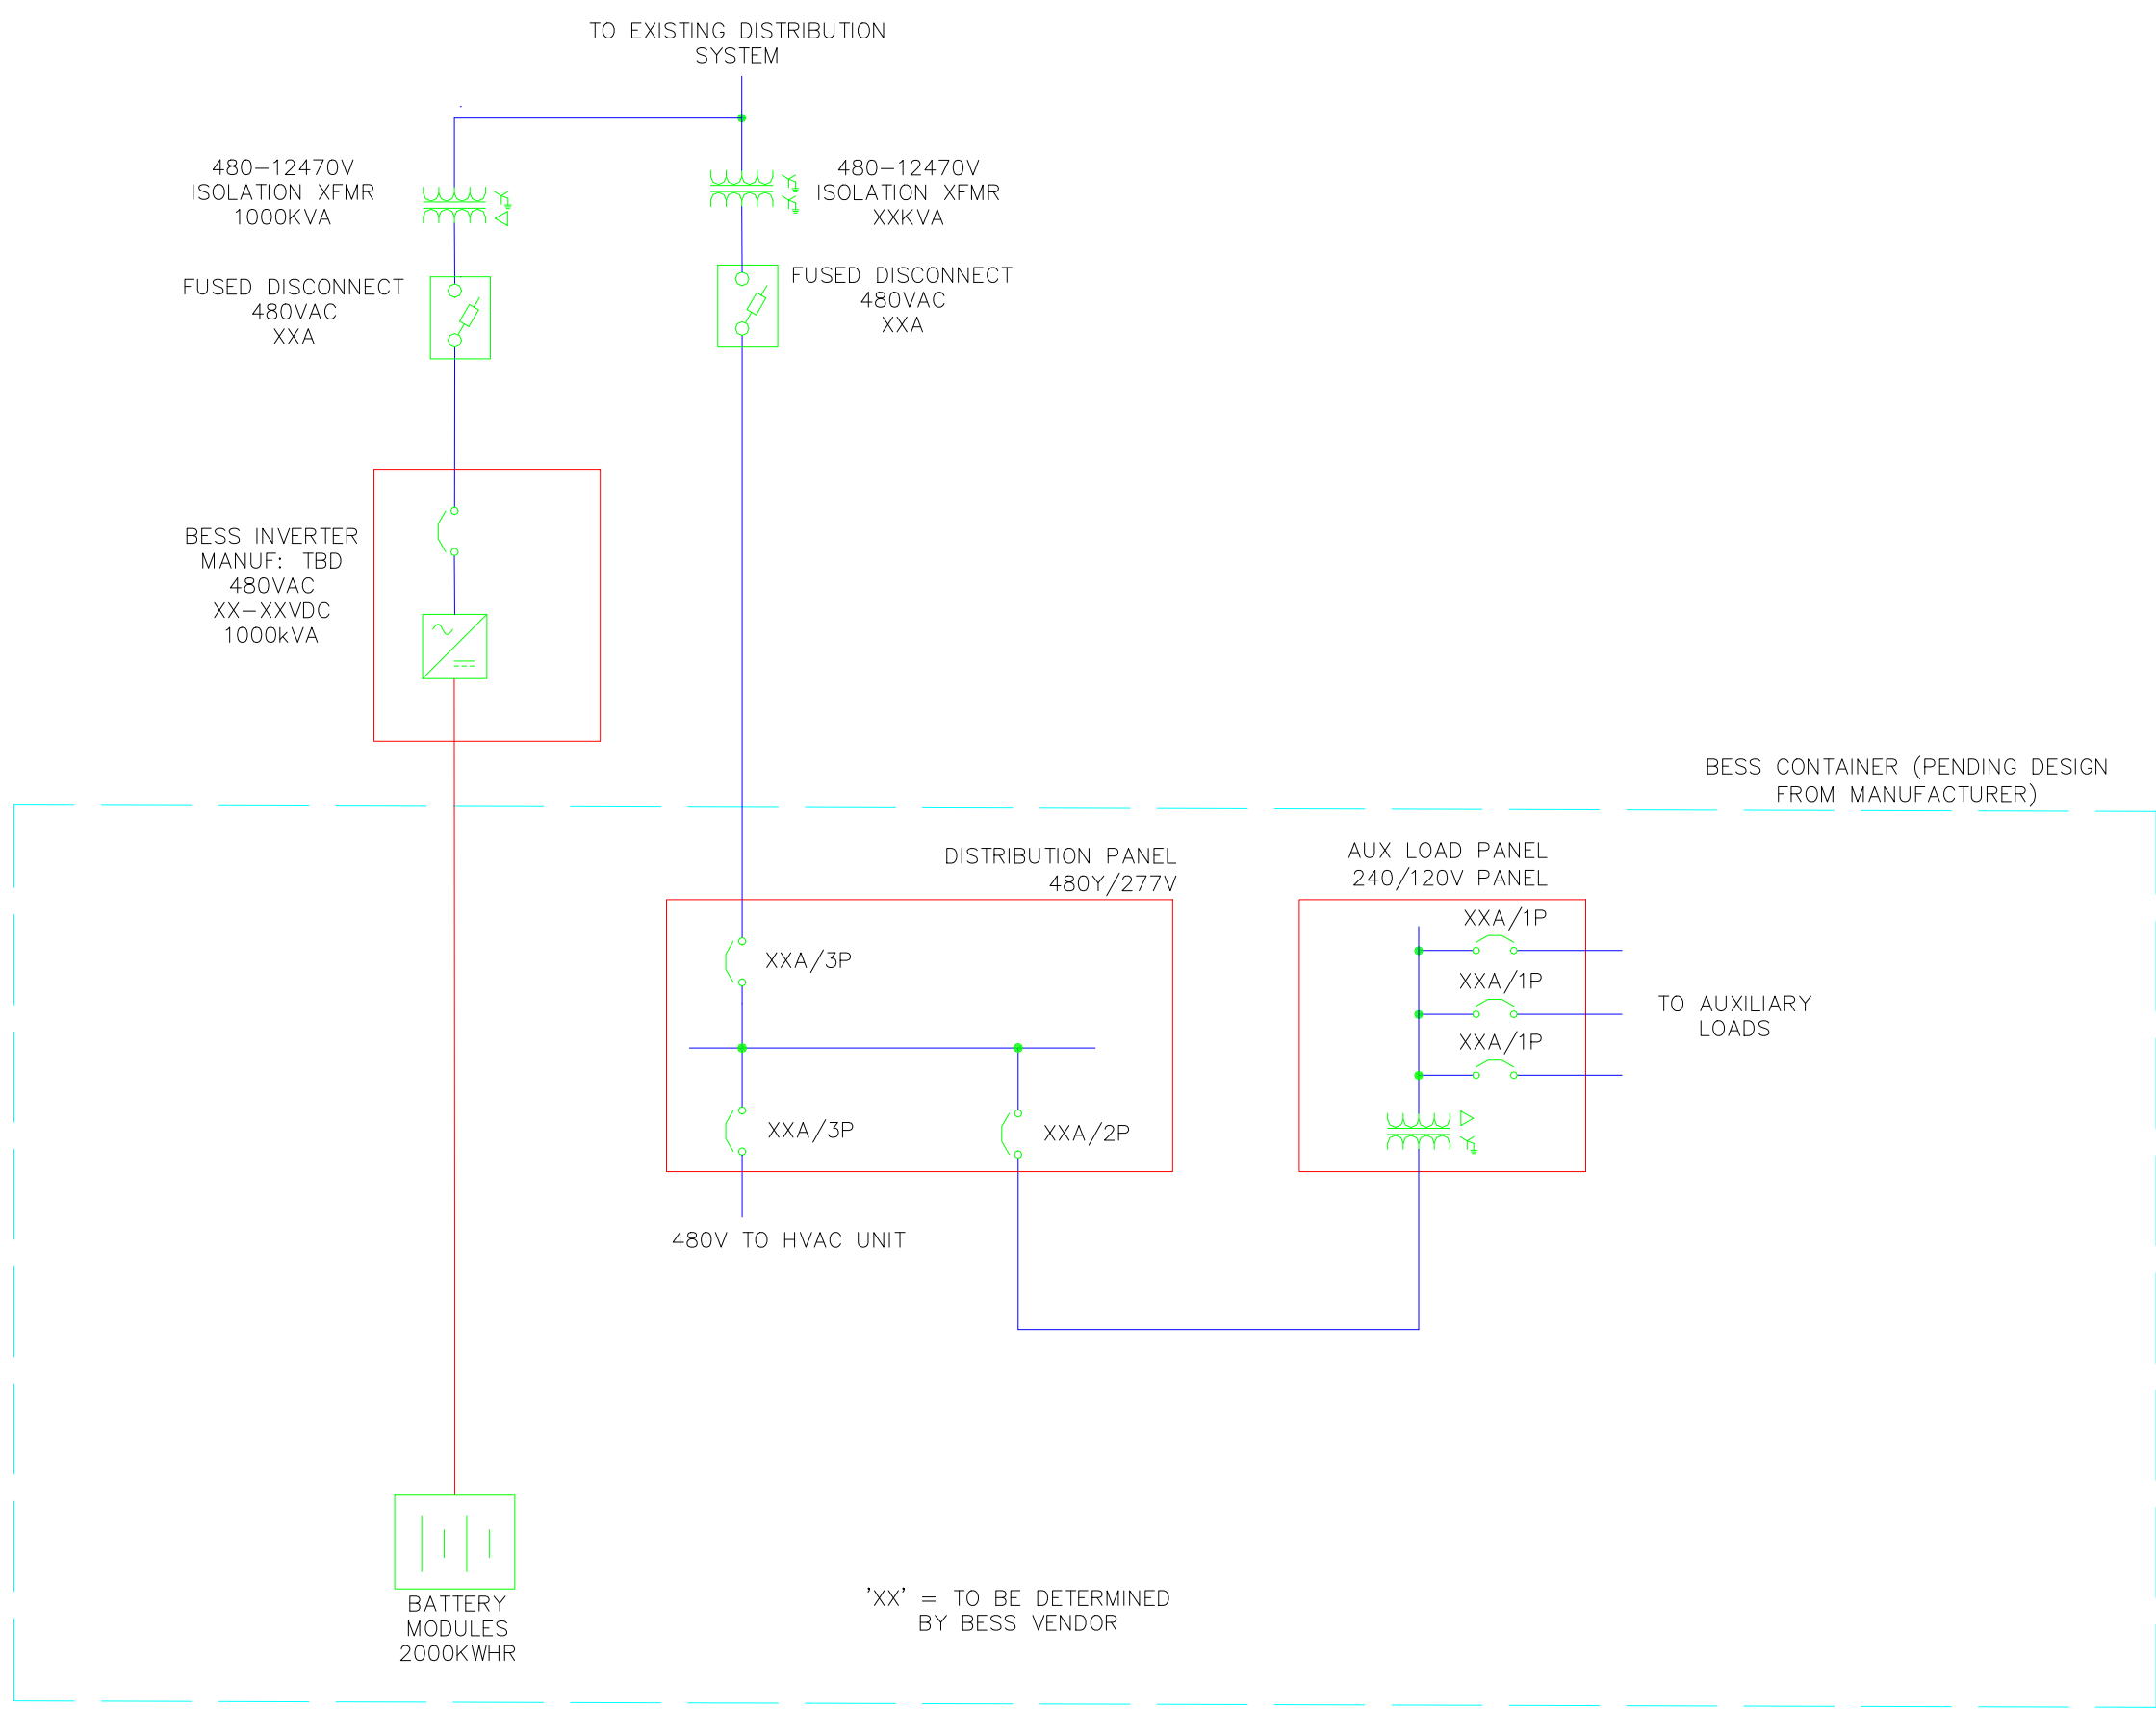


PROJECT: FORT YUKON RENEWABLE ENERGY DESIGN			
DESIGNER/PROJECT ENGINEER: MAX DONALDSON/JOHN VENABLES JOB #: 25-0053			
NO.	DESIGN/CONSTRUCTION/ASBUILT REVISION	DWN BY/DATE	REVIEWED BY/DATE
A	ISSUED FOR BIDS	MED/08-08-2025	JRV/08-08-2025

ENG. STAMP

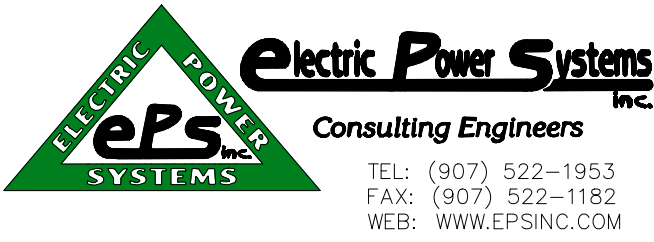

NO.	DRAWING NO./SHEET	REFERENCE DRAWING DESCRIPTION

DRAWING NAME: TANANA CHIEFS CONFERENCE FORT YUKON RENEWABLE ENERGY BESS LAYOUT DIAGRAM	
REF DWG(S):	
DRAWING NO.: FYRE-EL-2500	
SHEET 3 OF 5	

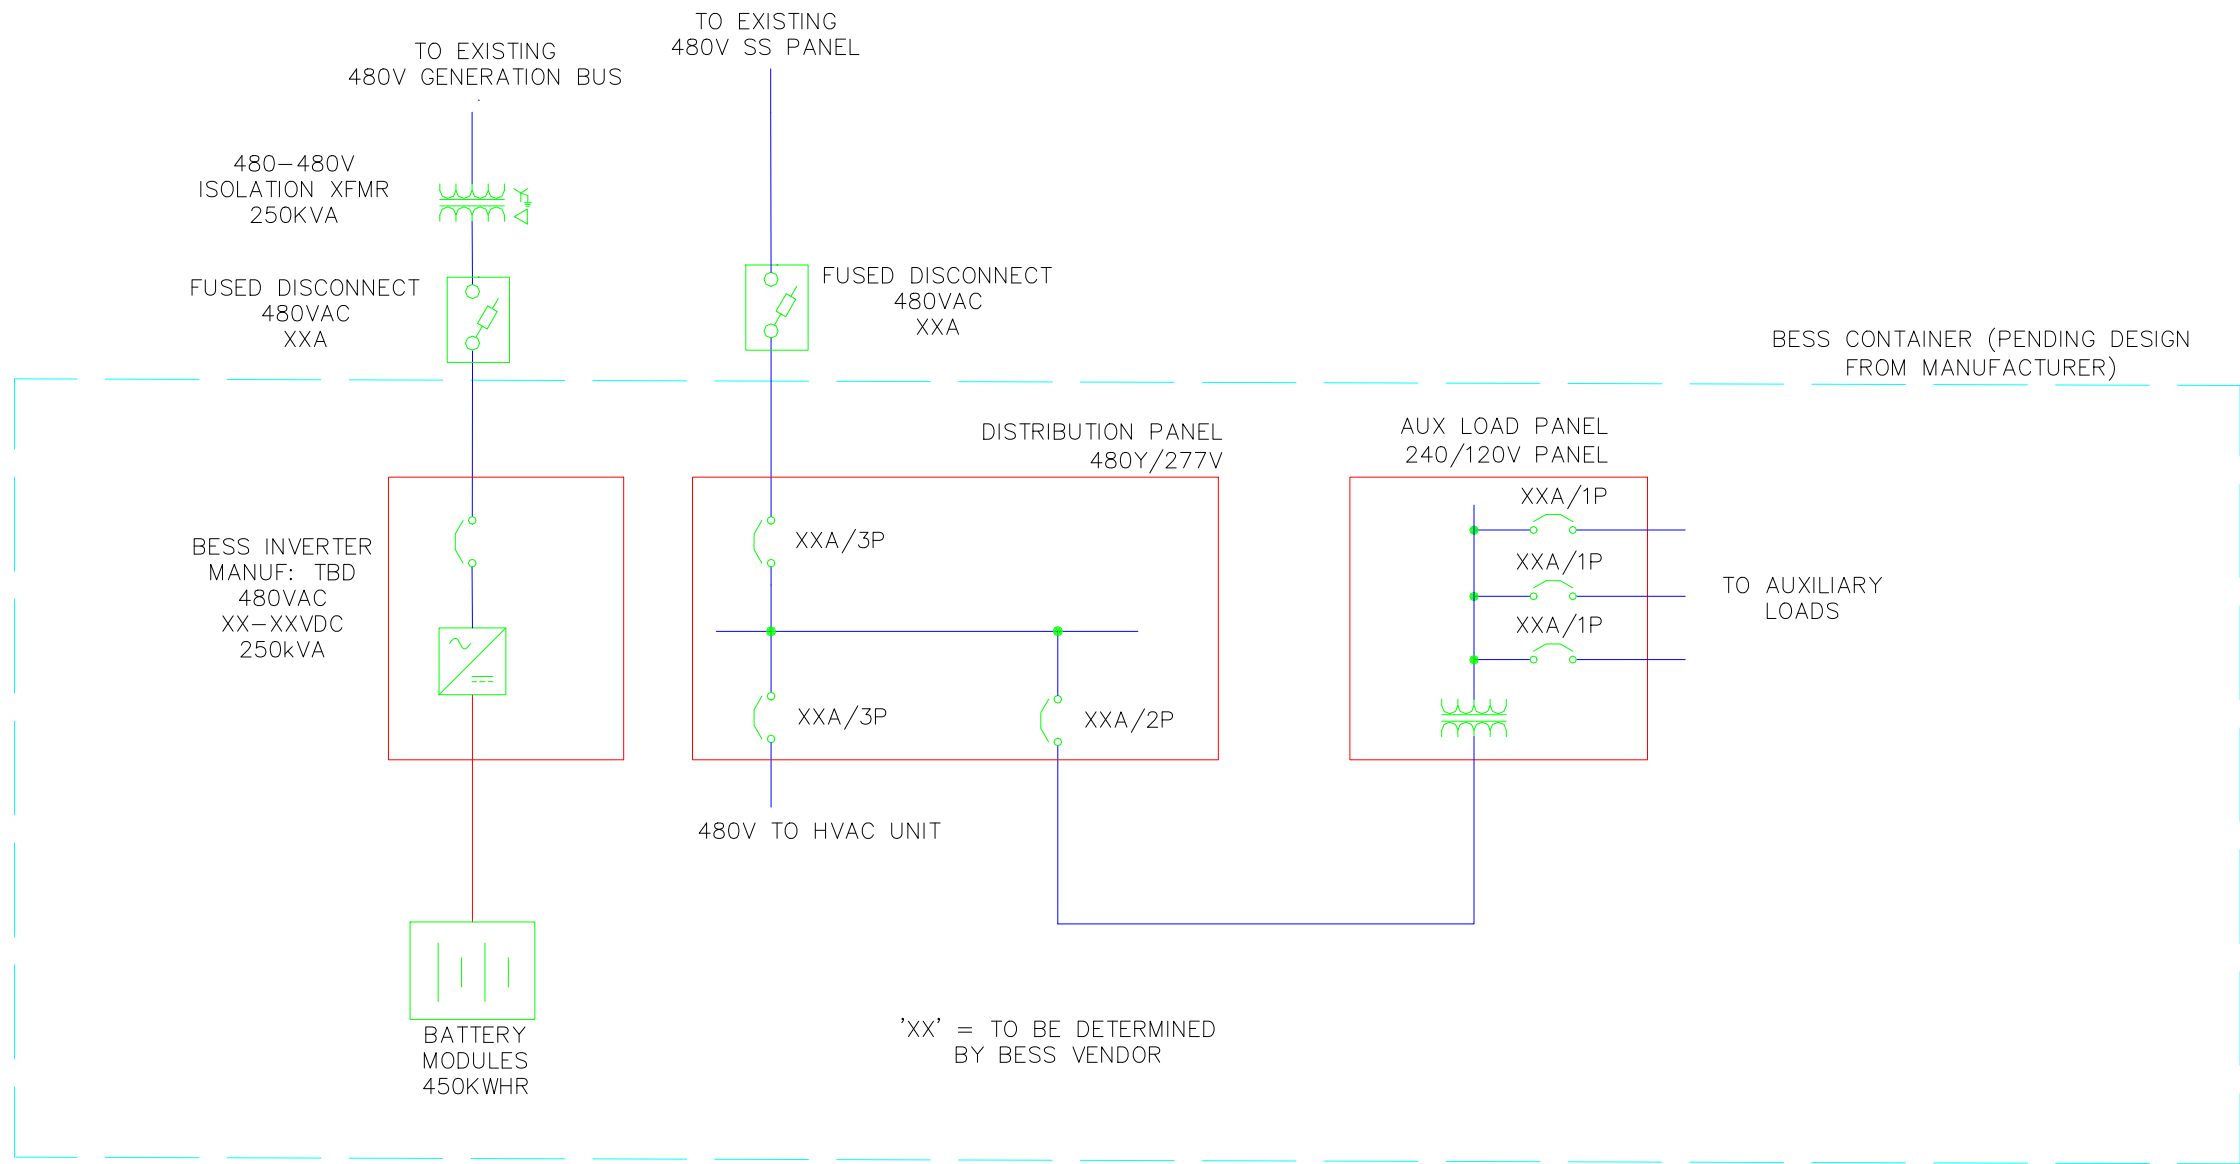

PROJECT: GRAYLING RENEWABLE ENERGY DESIGN			
DESIGNER/PROJECT ENGINEER: MAX DONALDSON/JOHN VENABLES JOB #: 24-0560			
NO.	DESIGN/CONSTRUCTION/ASBUILT REVISION	DWN BY/DATE	REVIEWED BY/DATE
A	ISSUED FOR BIDS	MED/08-08-2025	JRV/08-08-2025

ENG. STAMP

electric Power Systems

Consulting Engineers


TEL: (907) 522-1953

FAX: (907) 522-1182

WEB: WWW.EPSINC.COM


NO.	DRAWING NO./SHEET	REFERENCE DRAWING DESCRIPTION

DRAWING NAME: TANANA CHIEFS CONFERENCE GRAYLING RENEWABLE ENERGY BESS LAYOUT DIAGRAM	
REF DWG(S):	
DRAWING NO.: GRRE-EL-2500	
SHEET 3	OF 5

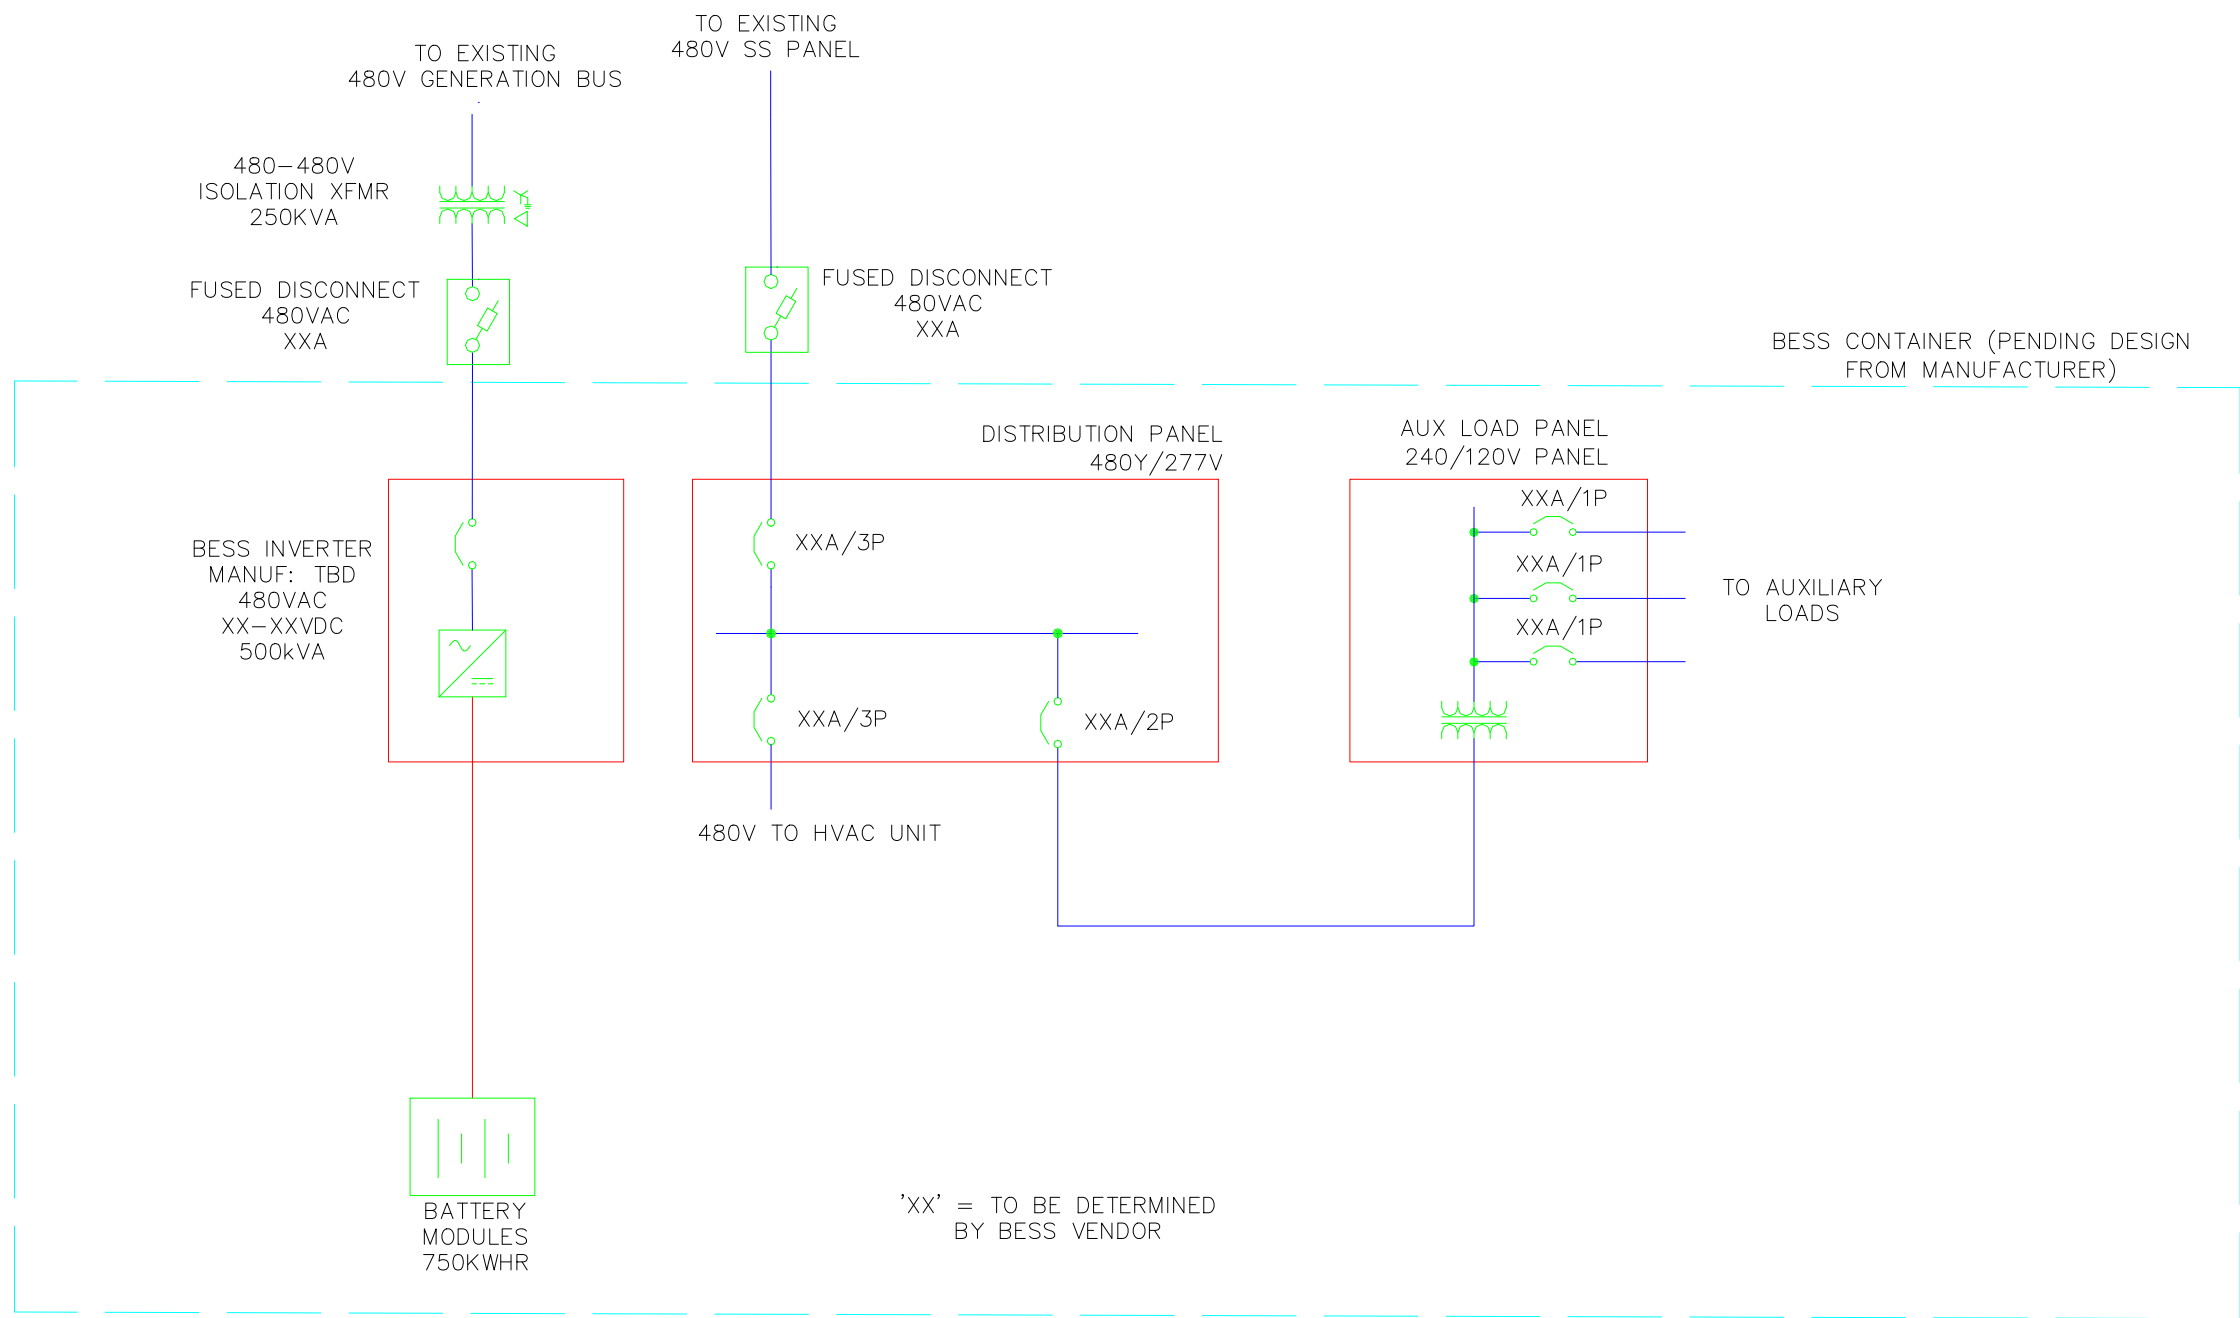


PROJECT: HUSLIA RENEWABLE ENERGY DESIGN			
DESIGNER/PROJECT ENGINEER: MAX DONALDSON/JOHN VENABLES JOB #: 25-0360			
NO.	DESIGN/CONSTRUCTION/ASBUILT REVISION	DWN BY/DATE	REVIEWED BY/DATE
A	ISSUED FOR BIDS	MED/08-08-2025	JRV/08-08-2025

ENG. STAMP

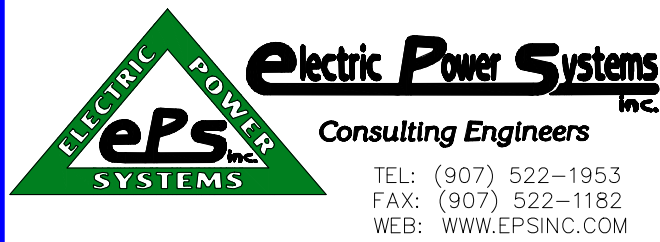


NO.	DRAWING NO./SHEET	REFERENCE DRAWING DESCRIPTION

DRAWING NAME: TANANA CHIEFS CONFERENCE HUSLIA RENEWABLE ENERGY BESS LAYOUT DIAGRAM	
REF DWG(S):	
DRAWING NO.: HPBD-EL-2500	
SHEET 3 OF 5	

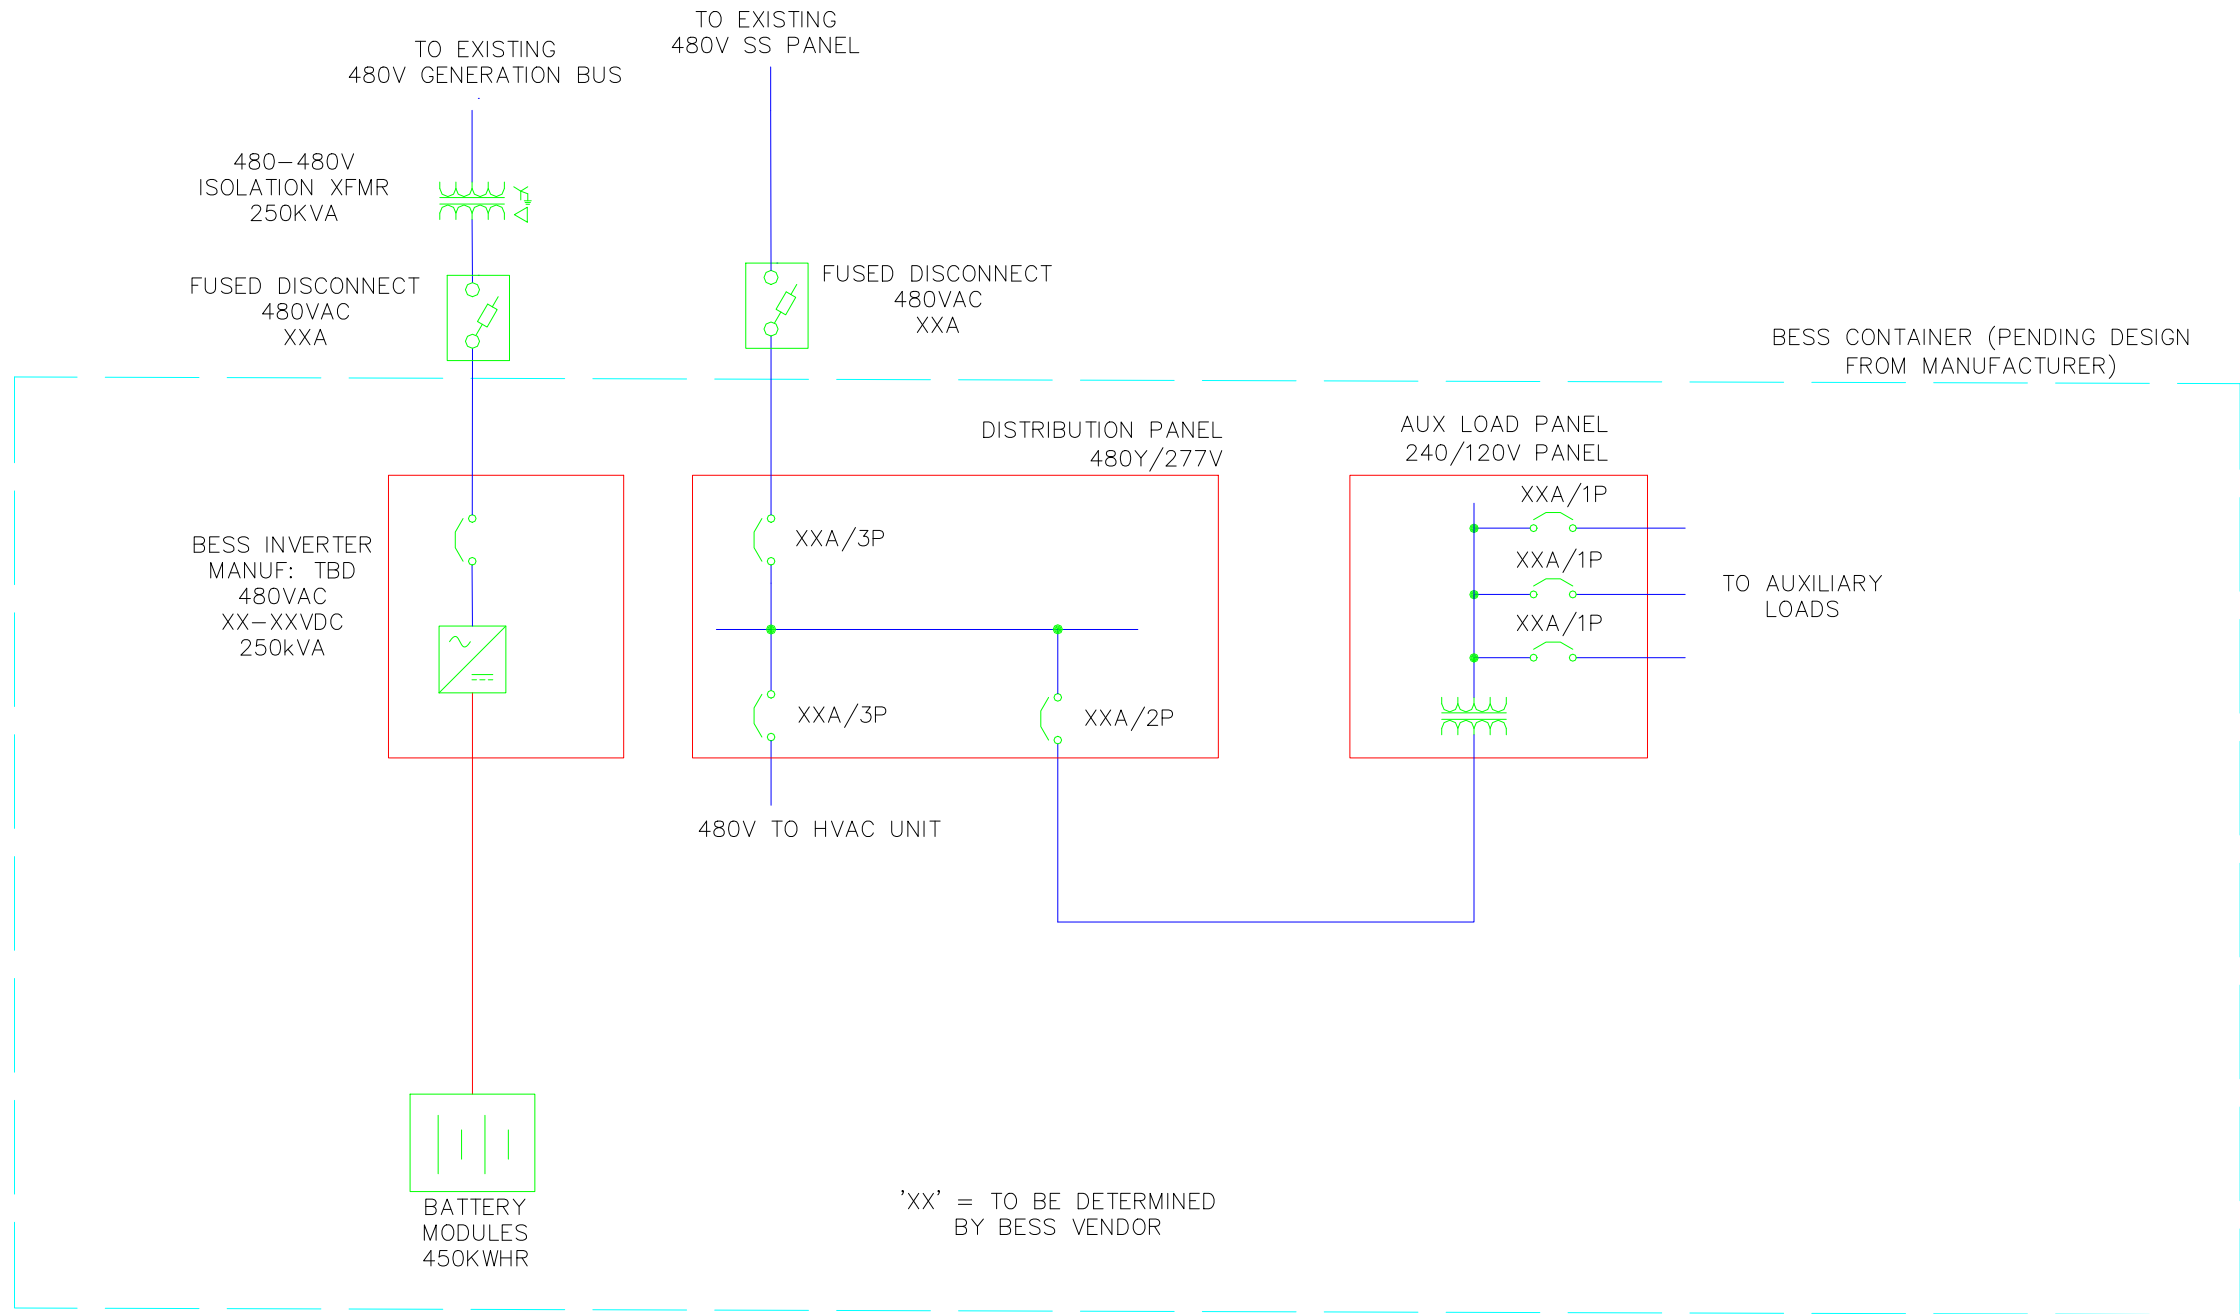

PROJECT: MINTO RENEWABLE ENERGY DESIGN			
DESIGNER/PROJECT ENGINEER: MAX DONALDSON/JOHN VENABLES JOB #: 24-0560			
NO.	DESIGN/CONSTRUCTION/ASBUILT REVISION	DWN BY/DATE	REVIEWED BY/DATE
A	ISSUED FOR BIDS	MED/08-08-2025	JRV/08-08-2025

ENG. STAMP

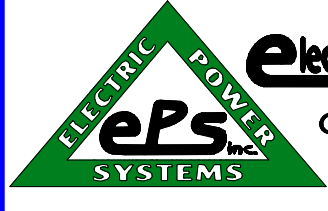

Electric Power Systems
Inc.
Consulting Engineers

TEL: (907) 522-1953
FAX: (907) 522-1182
WEB: WWW.EPSINC.COM

NO.	DRAWING NO./SHEET	REFERENCE DRAWING DESCRIPTION


DRAWING NAME:
**TANANA CHIEFS CONFERENCE
MINTO RENEWABLE ENERGY
BESS LAYOUT DIAGRAM**

REF DWG(S):

DRAWING NO.:
MNRE-EL-2500

mnre-el-2500_3.dwg

SHEET **3** OF **5**

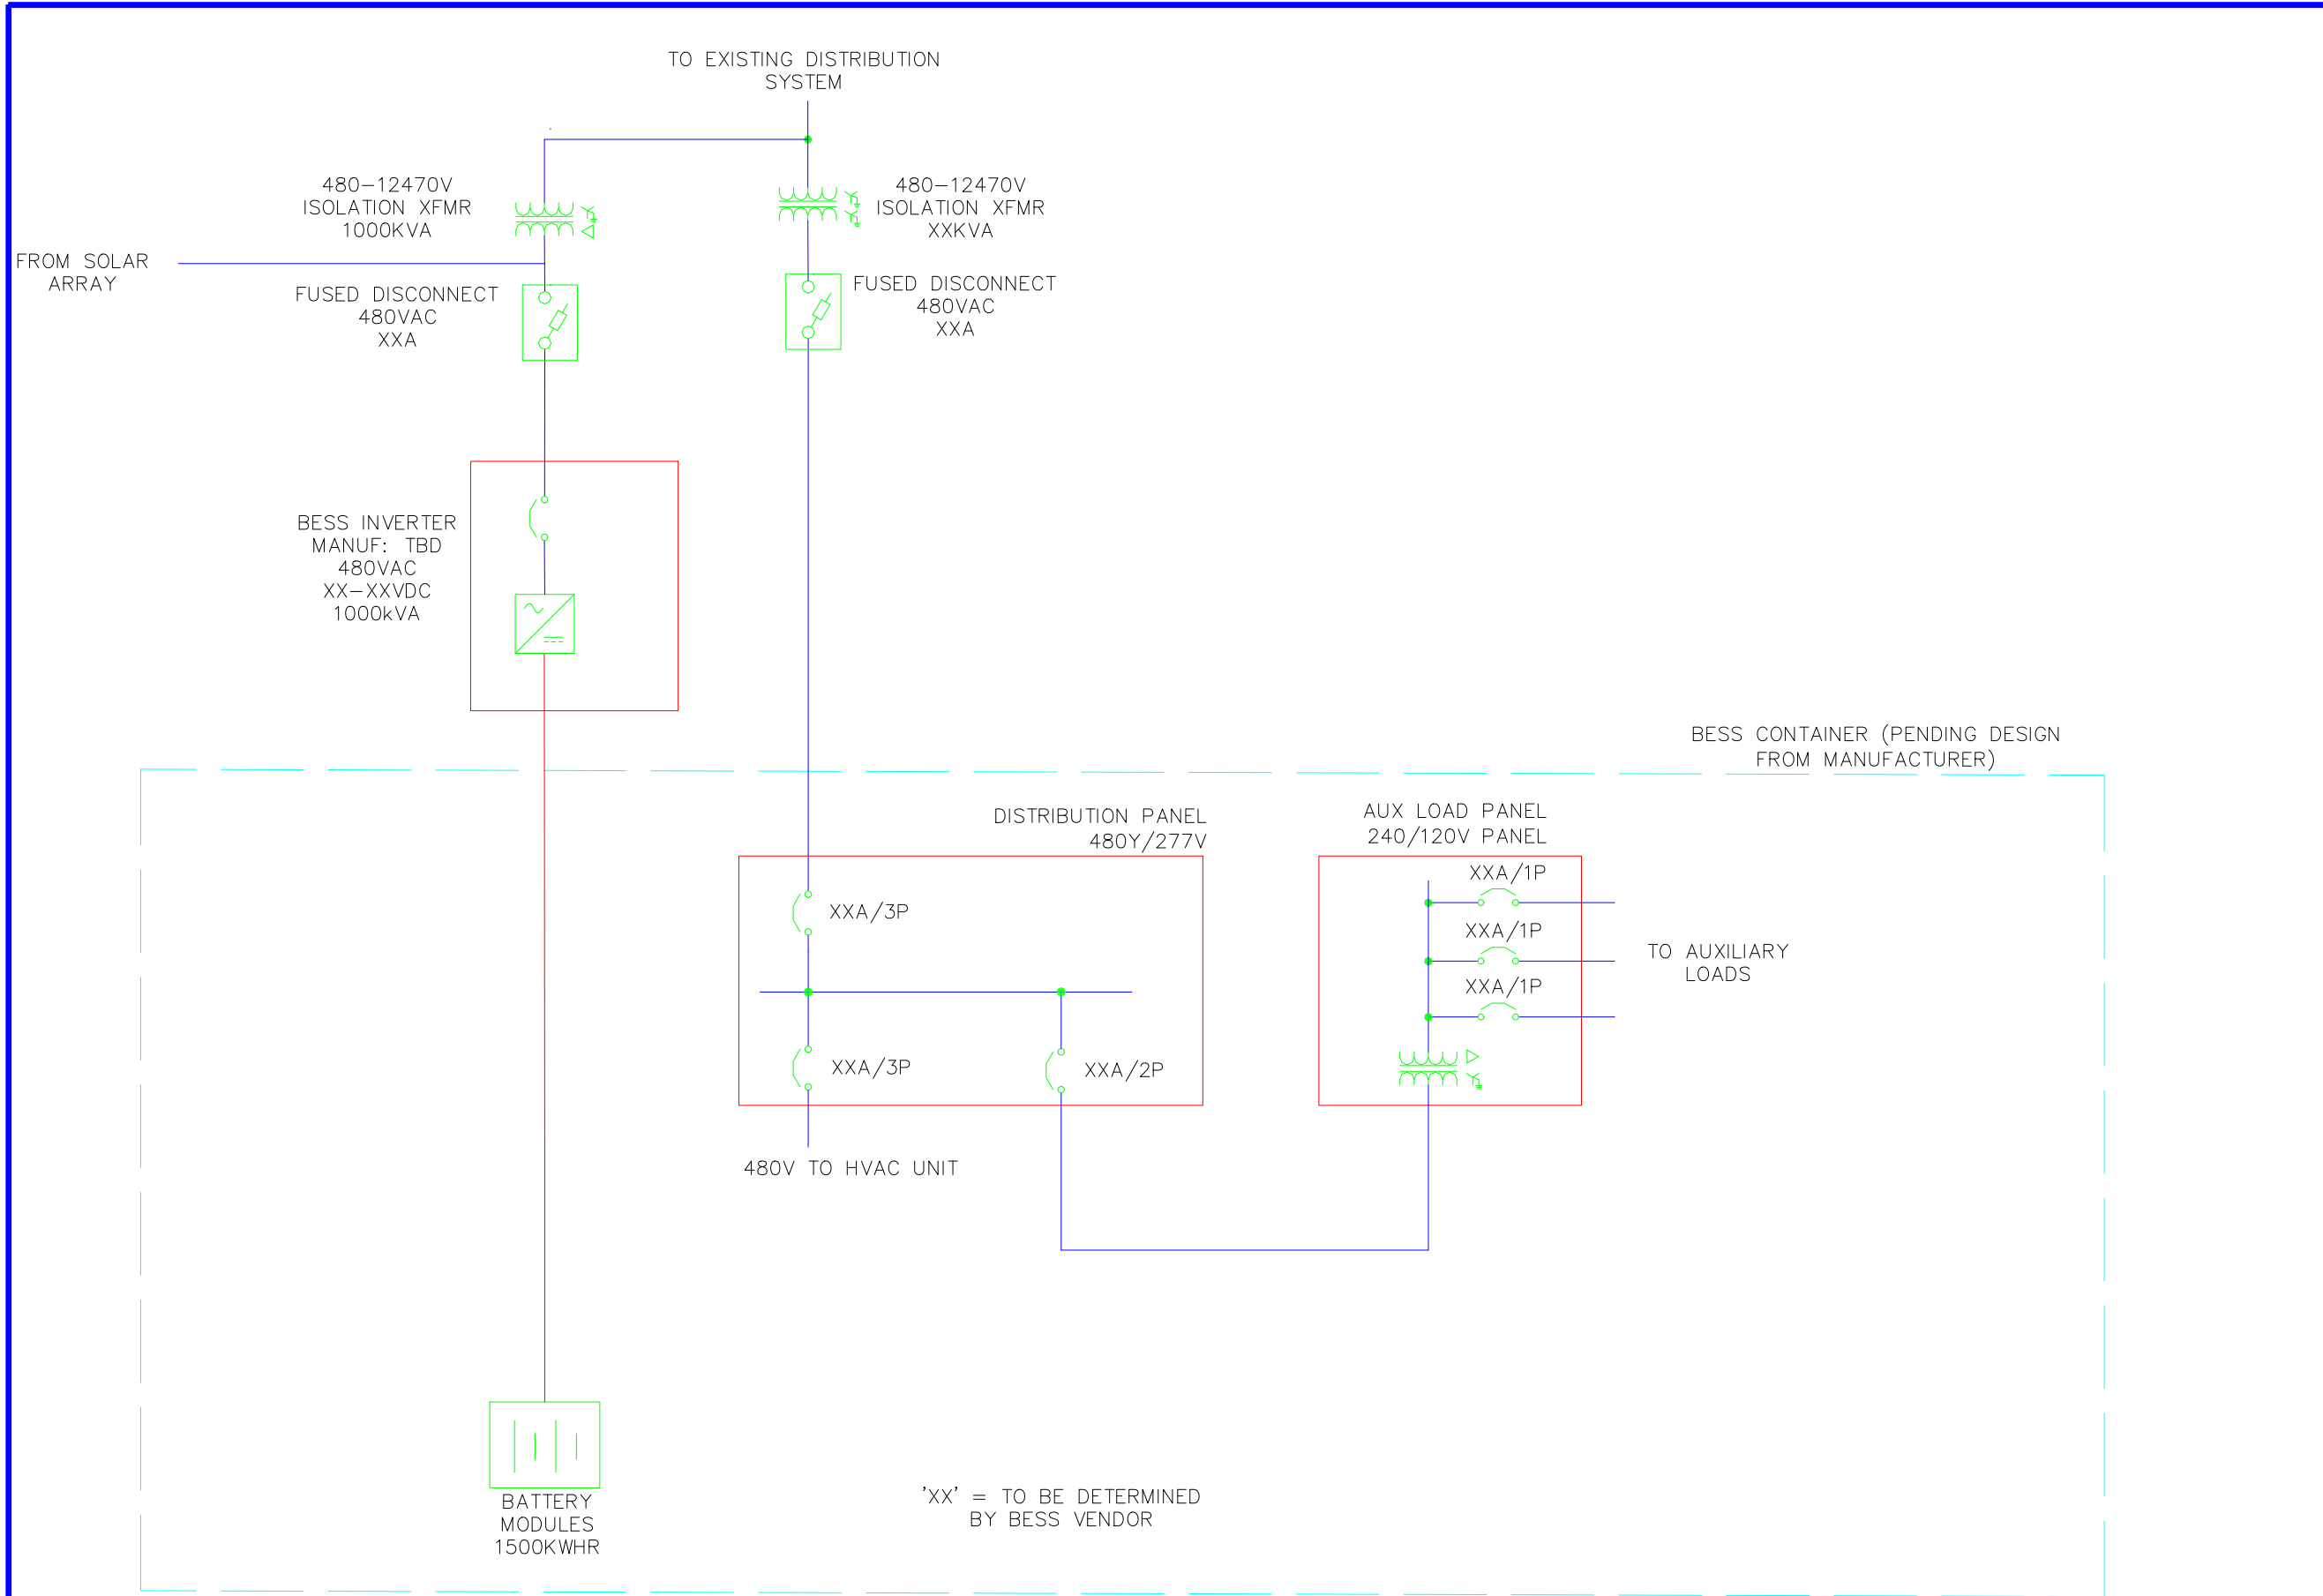

PROJECT: TOK RENEWABLE ENERGY DESIGN			
DESIGNER/PROJECT ENGINEER: MAX DONALDSON/JOHN VENABLES JOB #: 25-0116			
NO.	DESIGN/CONSTRUCTION/ASBUILT REVISION	DWN BY/DATE	REVIEWED BY/DATE
A	ISSUED FOR BIDS	MED/08-08-2025	JRV/08-08-2025

ENG. STAMP

electric Power Systems

Consulting Engineers

TEL: (907) 522-1953

FAX: (907) 522-1182

WEB: WWW.EPSINC.COM

NO.	DRAWING NO./SHEET	REFERENCE DRAWING DESCRIPTION

DRAWING NAME:



TANANA CHIEFS CONFERENCE
TOK RENEWABLE ENERGY
BESS LAYOUT DIAGRAM

REF DWG(S):

DRAWING NO.:


TPBD-EL-2500

SHEET 3 OF 5

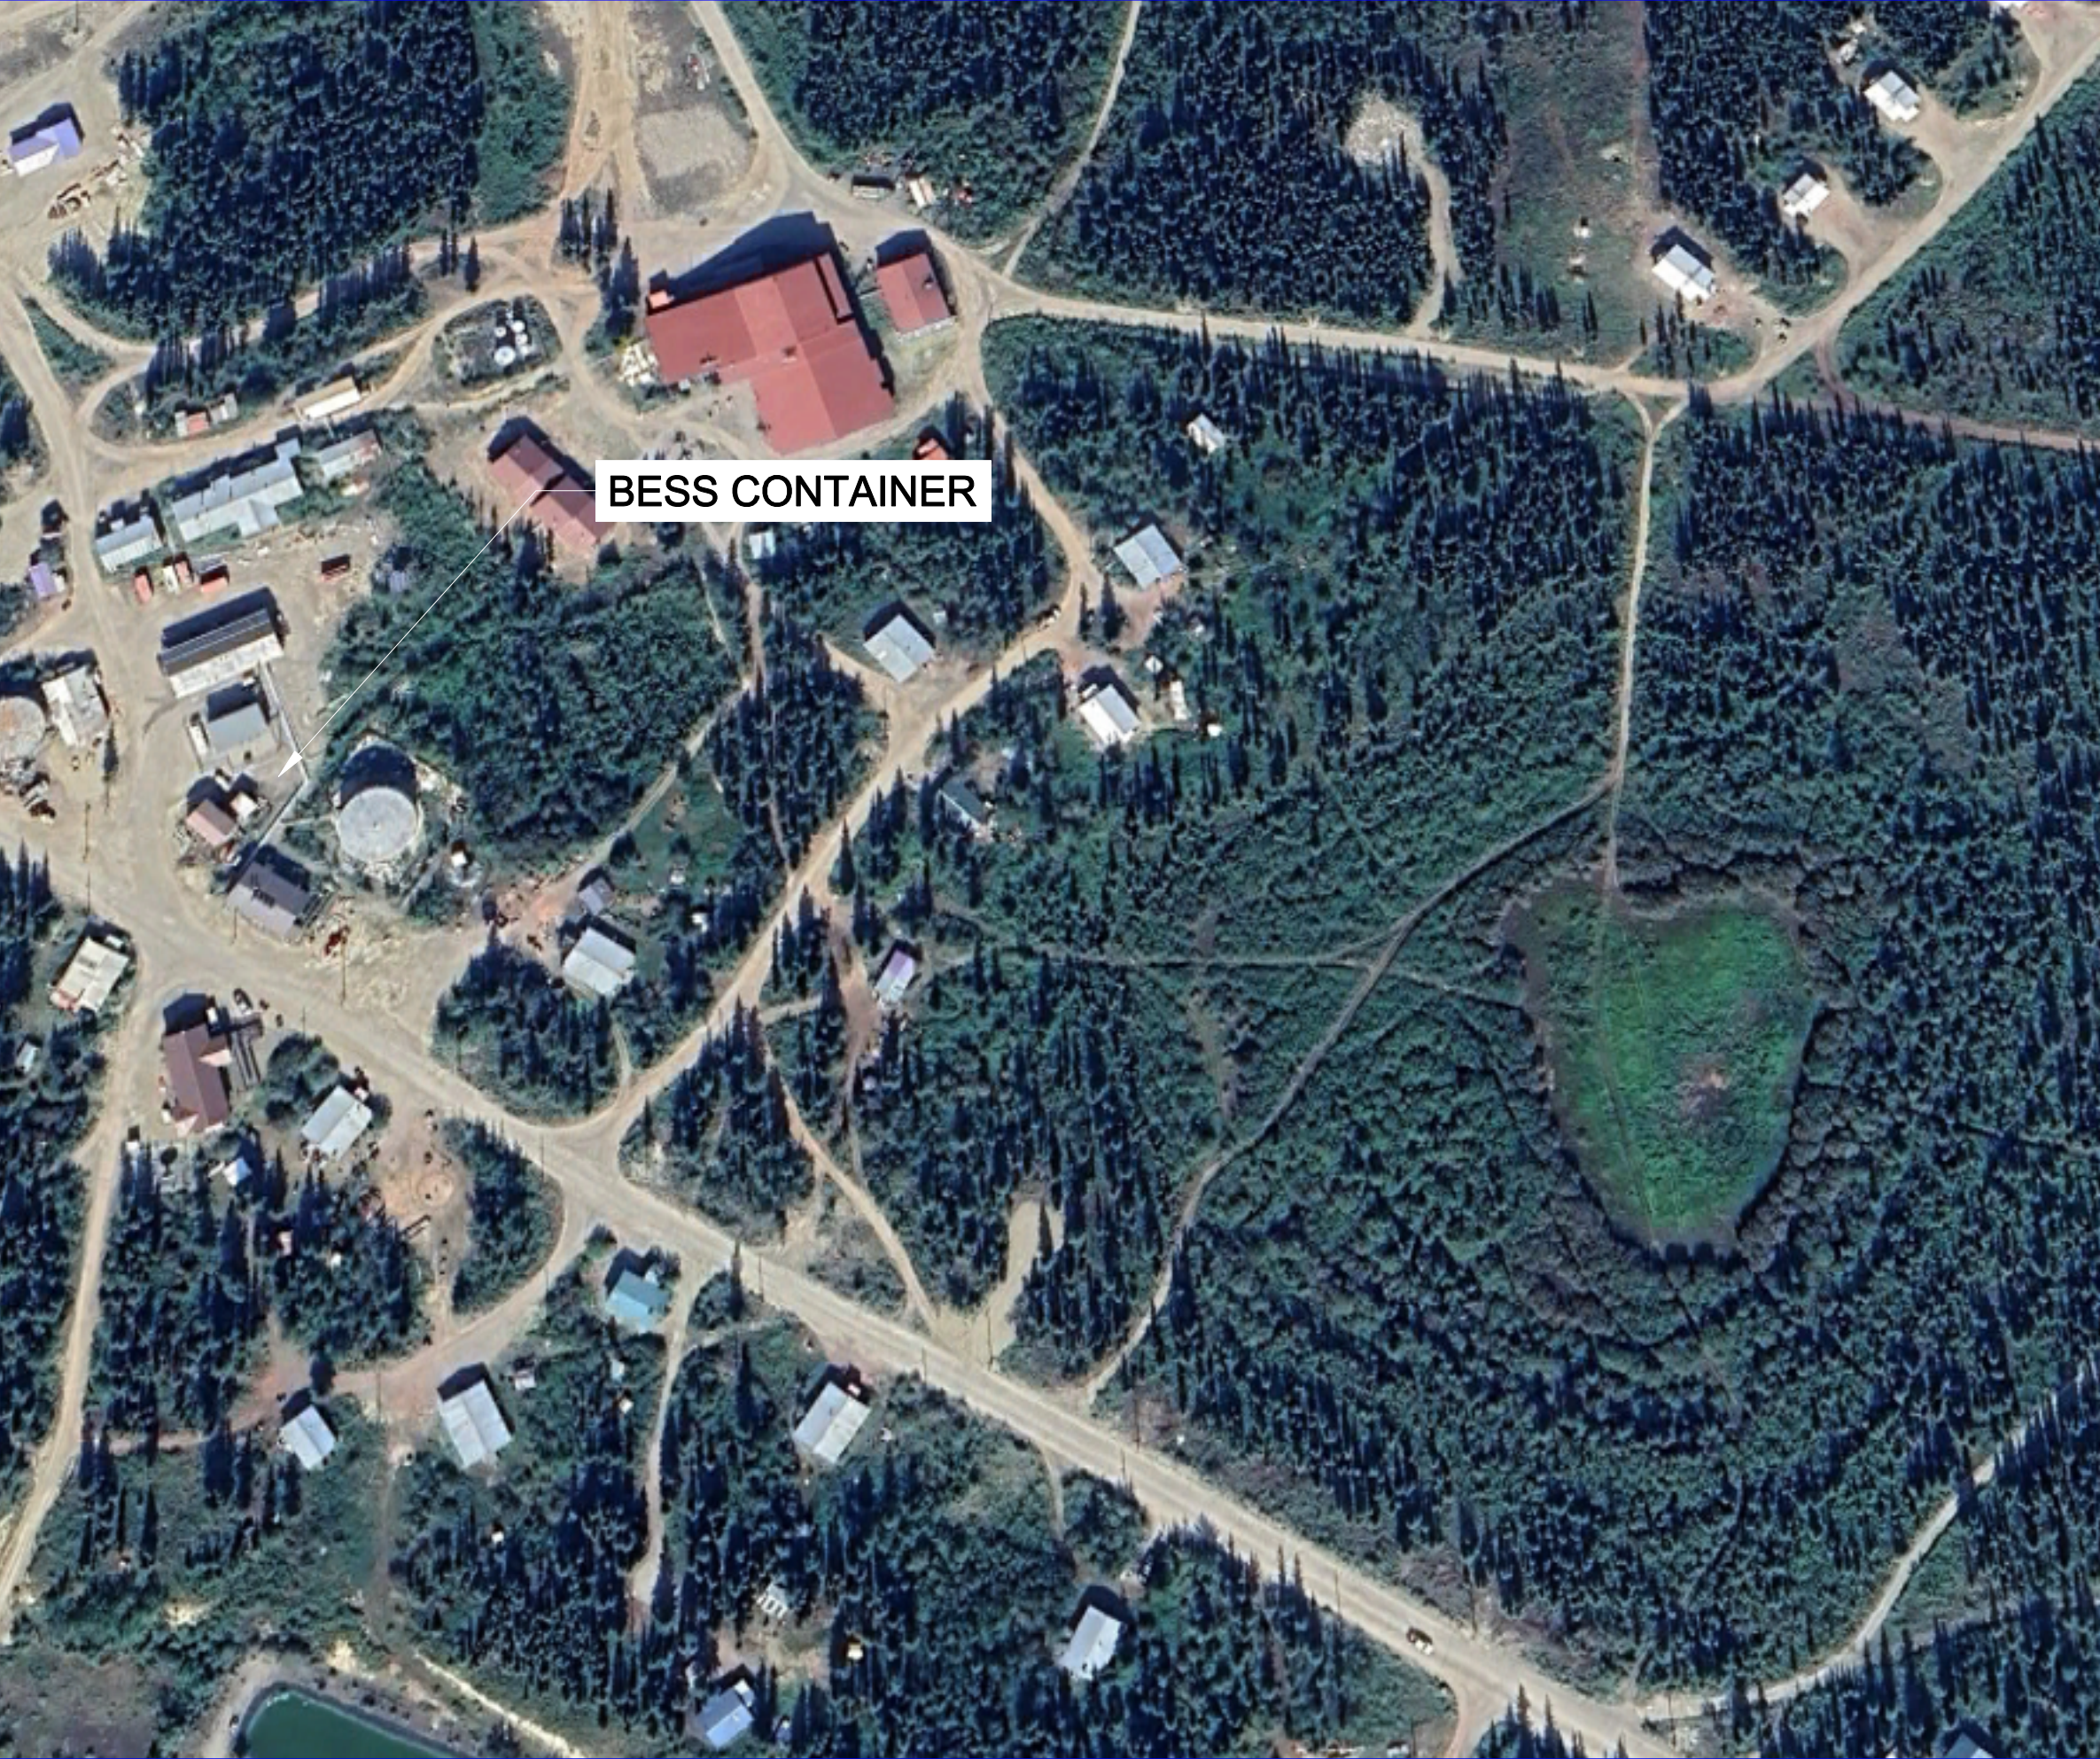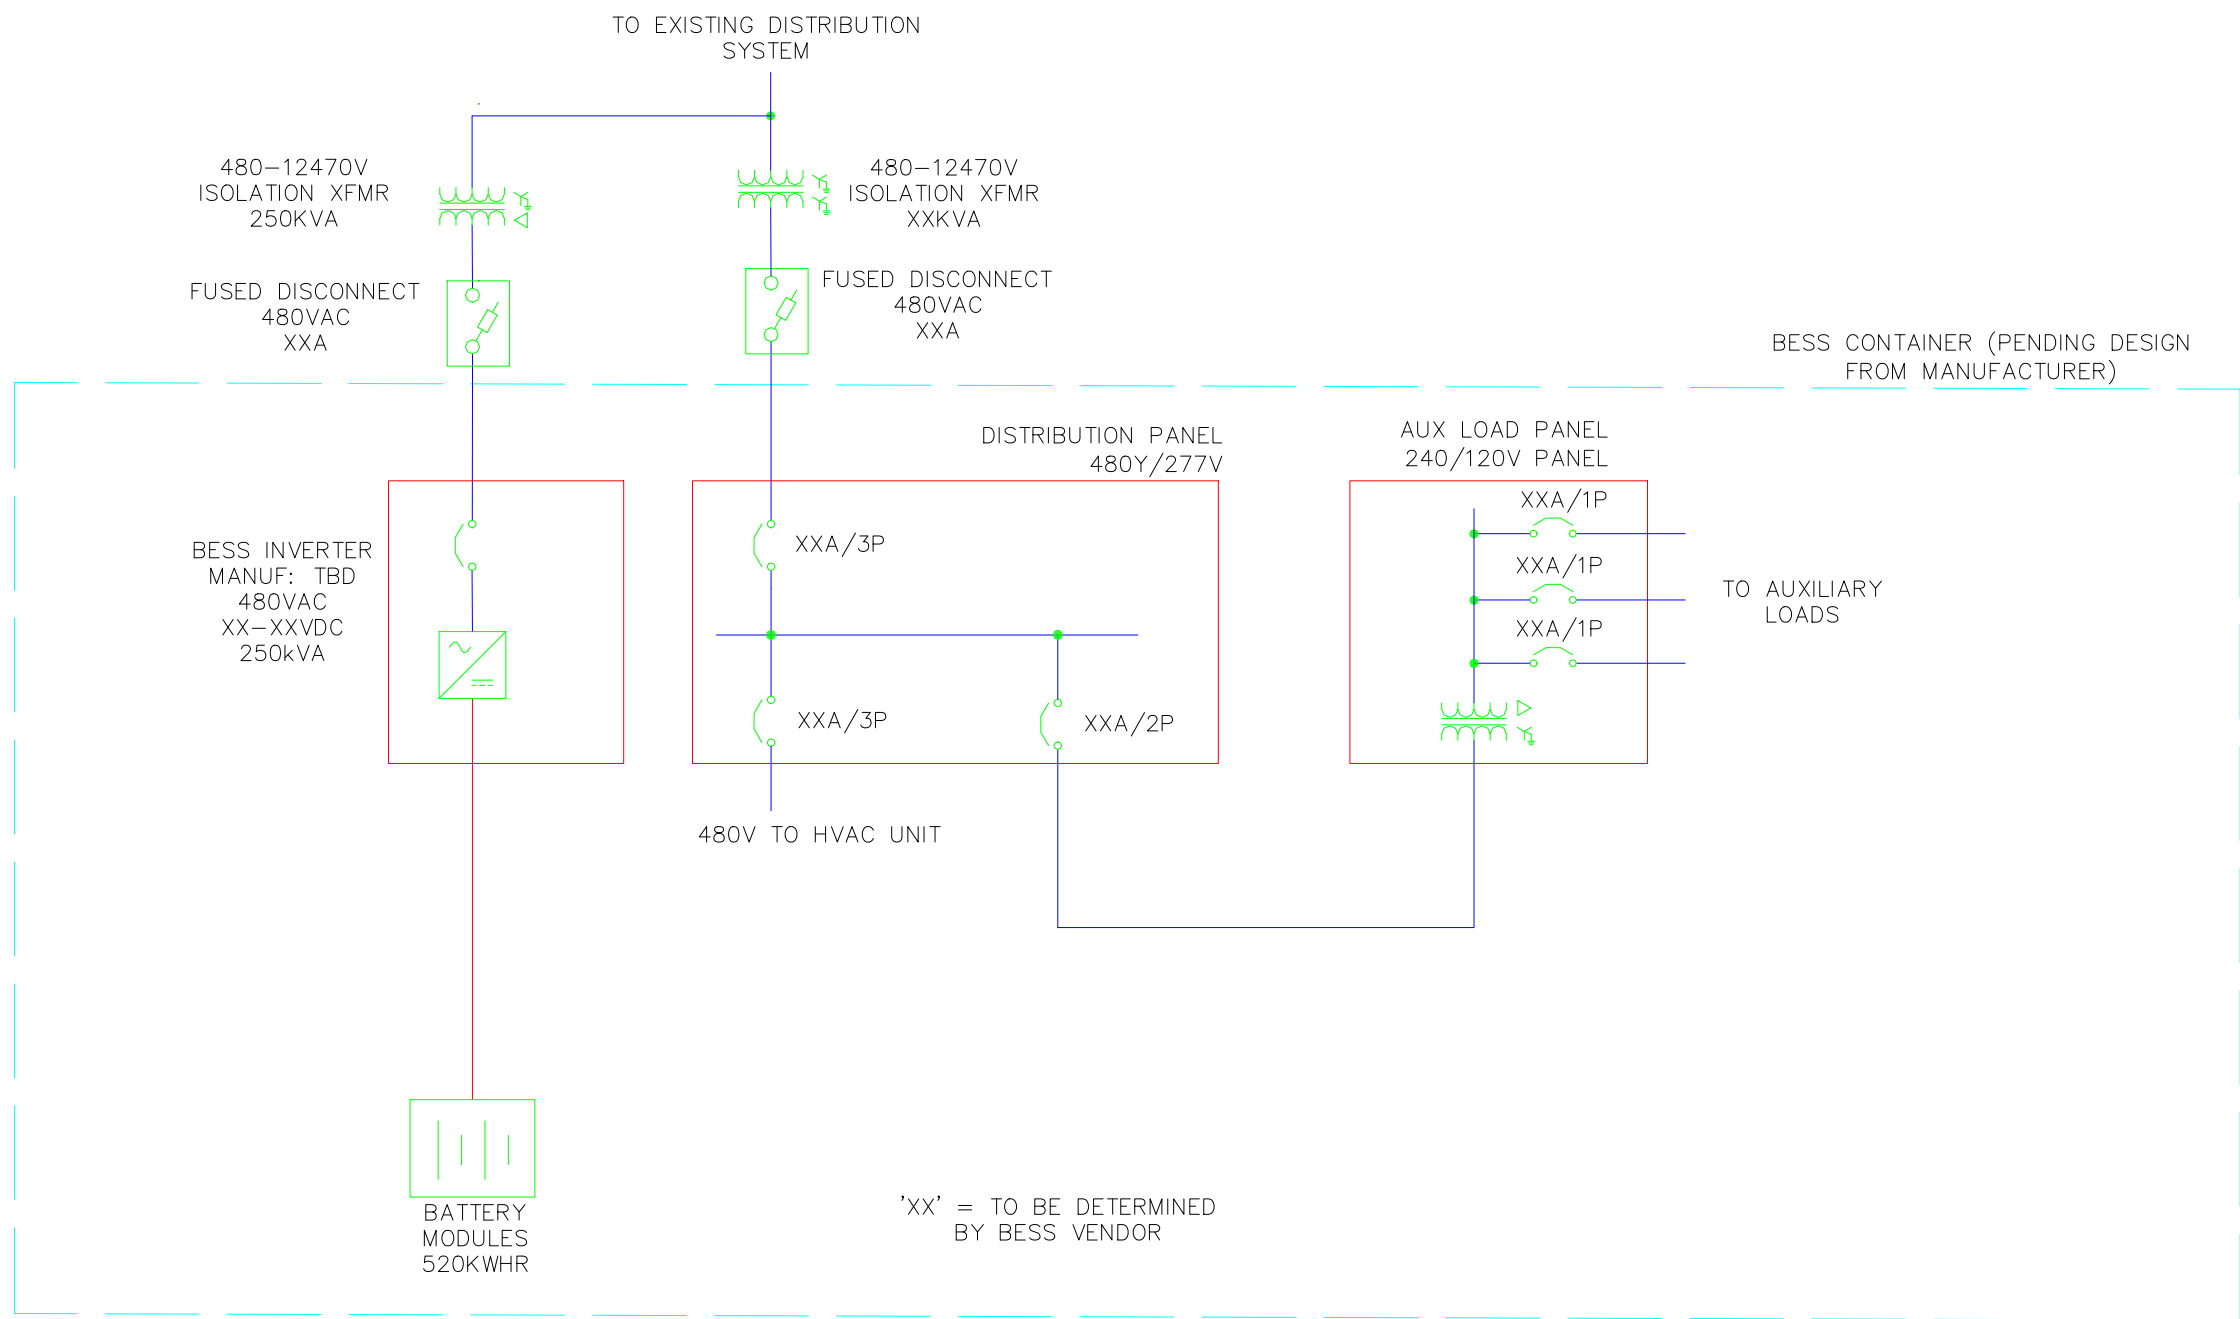

PROJECT: VENETIE RENEWABLE ENERGY DESIGN			
DESIGNER/PROJECT ENGINEER: MAX DONALDSON/JOHN VENABLES JOB #: 25-0173			
NO.	DESIGN/CONSTRUCTION/ASBUILT REVISION	DWN BY/DATE	REVIEWED BY/DATE
A	ISSUED FOR BIDS	MED/08-08-2025	JRV/08-08-2025

ENG. STAMP

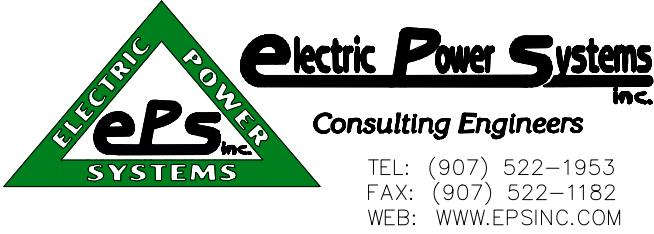

NO.	DRAWING NO./SHEET	REFERENCE DRAWING DESCRIPTION

DRAWING NAME: TANANA CHIEFS CONFERENCE VENETIE RENEWABLE ENERGY BESS LAYOUT DIAGRAM	
REF DWG(S):	
DRAWING NO.: VPBD-EL-2500	
SHEET 3 OF 5	

vpbd-el-2500_3.dwg