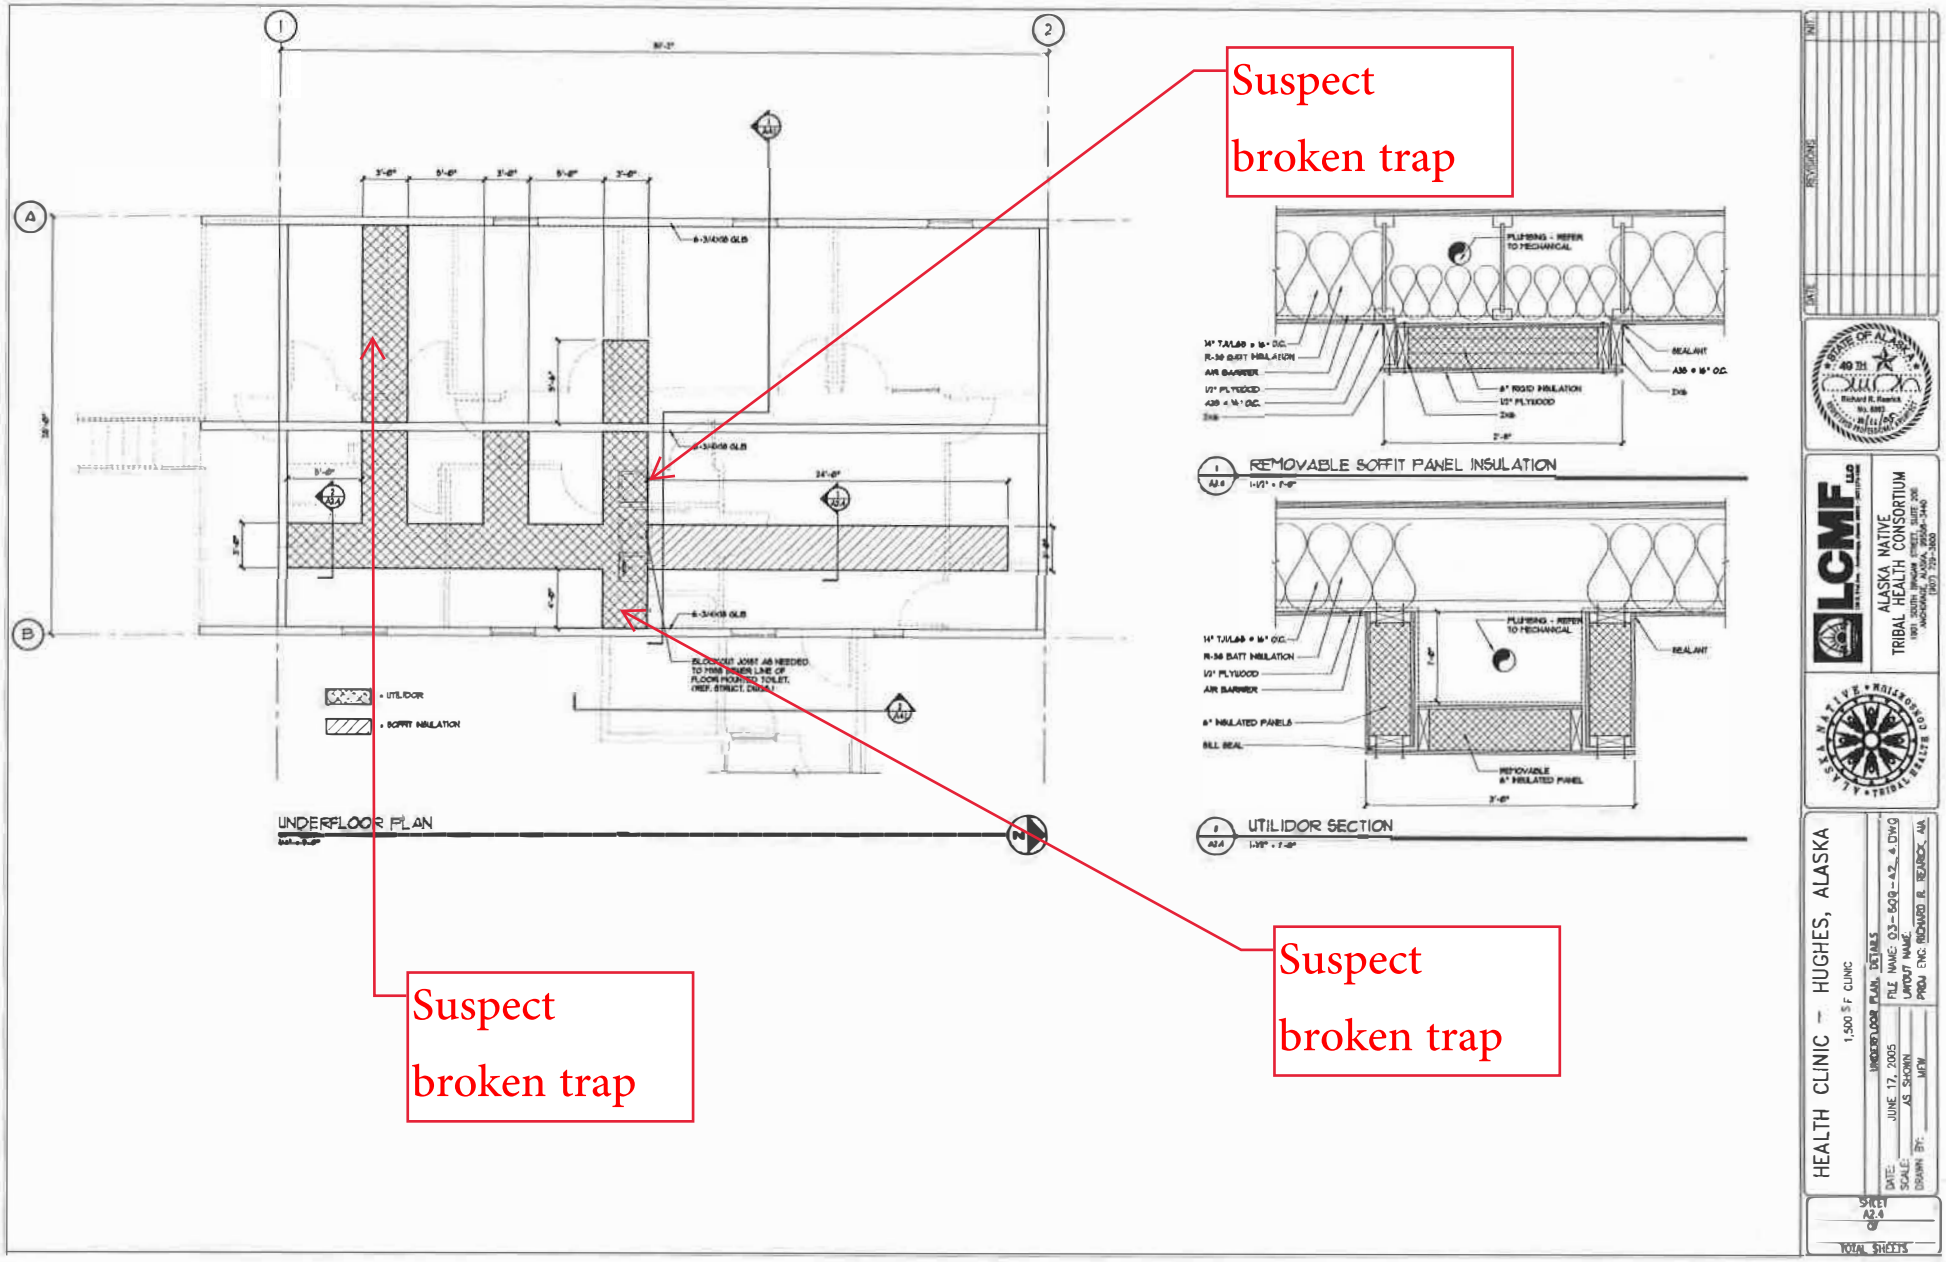
Suspect broken trap
Suspect broken trap
Suspect broken trap
UNDERFLOOR PLAN
REMOVABLE SOFFIT PANEL INSULATION
UTILIDOR SECTION
HEALTH CLINIC – HUGHES, ALASKA
ALASKA NATIVE TRIBAL HEALTH CONSORTIUM
LCMF